

SUPPLEMENTAL LEGEND:

- EXISTING R.O.W.
- PROPOSED 36m R.O.W.
- PROPOSED GRADING
- BUS STOP
- HYDRO AERIAL
- HYDRO UNDERGROUND
- COMMUNICATION UNDERGROUND
- COMMUNICATION AERIAL
- WATERMAIN
- STORM SEWER
- SANITARY SEWER
- BELL UNDERGROUND
- BELL AERIAL
- UNDERGROUND GAS

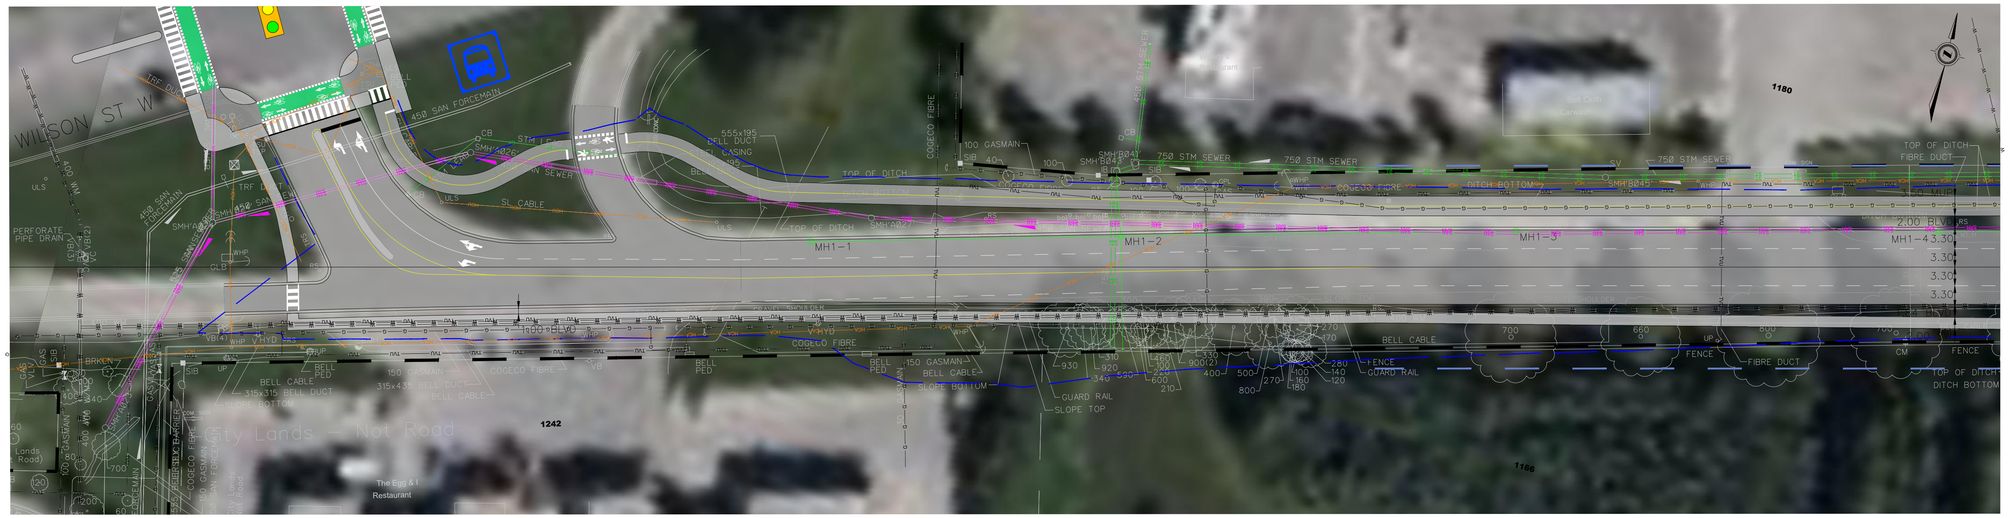

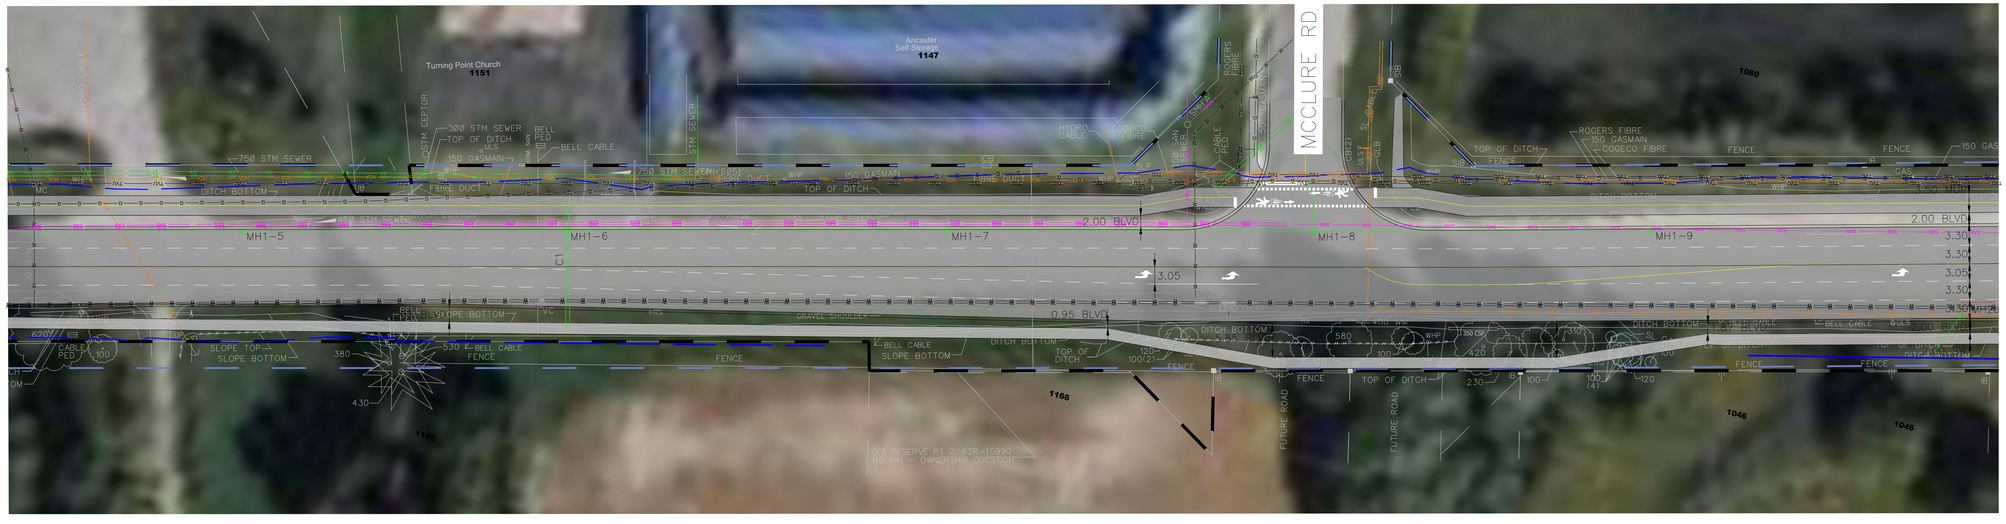

EXISTING SERVICES	DRAWING #, SOURCE	DATE	CONSTRUCTED SERVICES	COMPLETION

DETAILS	
DESIGN	
DRAWN BY	FB
CHECKED	
APPROVED	
DATE	MAY 2023
1650-01196	

No.	REVISIONS	DATE	CONSULTANT

CONSULTANT OR DIVISION

Stantec

Stantec Consulting Ltd.
171 Queens Avenue
London ON Canada
N6A 5J7
Tel. 519.645.2007
Fax. 519.645.6575
www.stantec.com

ENGINEER'S STAMP

Hamilton

SCALE

TITLE

GARNER ROAD EA


GARNER ROAD
COMPOSITE UTILITY PLAN


PROJECT No. TS------

SHEET No. 01

PLAN FILE No.

V:\01650\active\1650111\05preliminary\drawing\highway\utilities\1196_Garner-Rd-EA-Option2-1_utility_comp_plan.dwg
6/1/2023 8:53 AM Bjmckenzy
1650-01196 GARNER ROAD PRELIMINARY OPTIONS

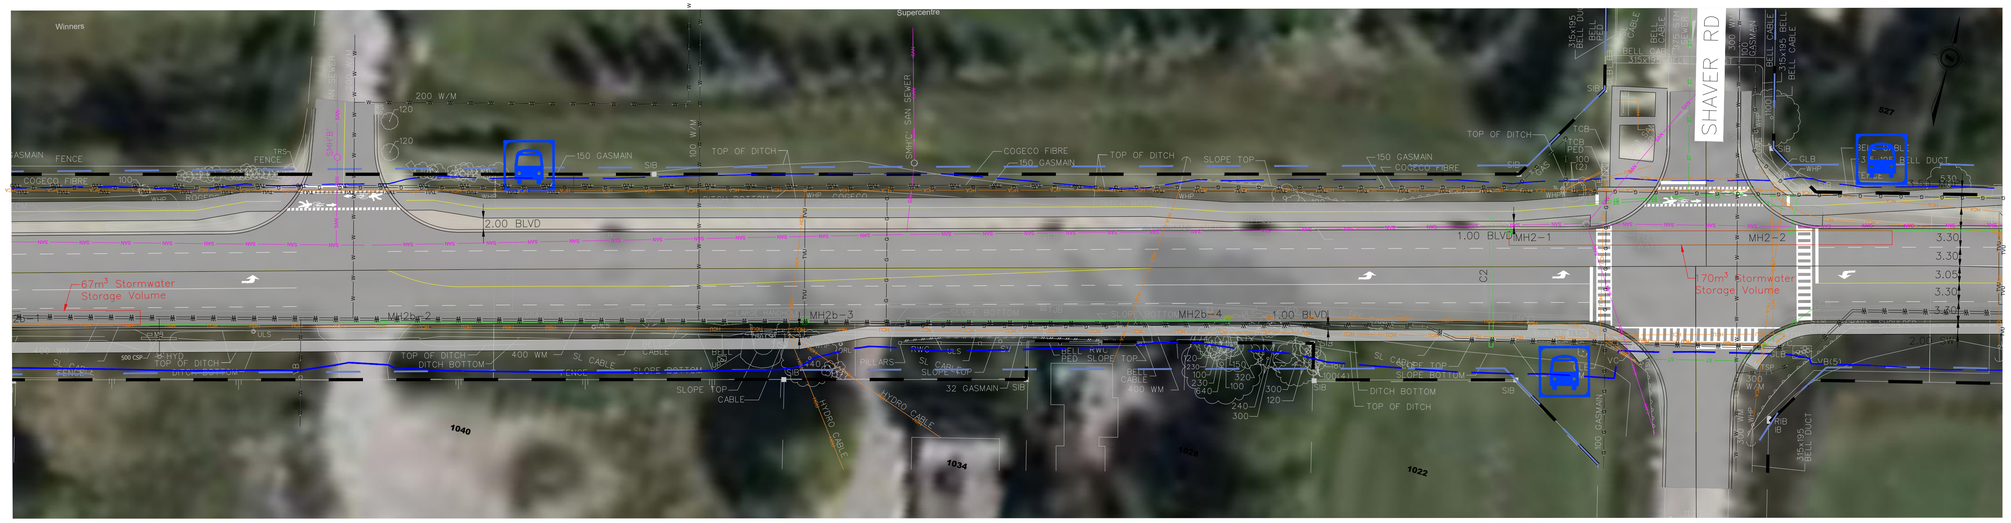

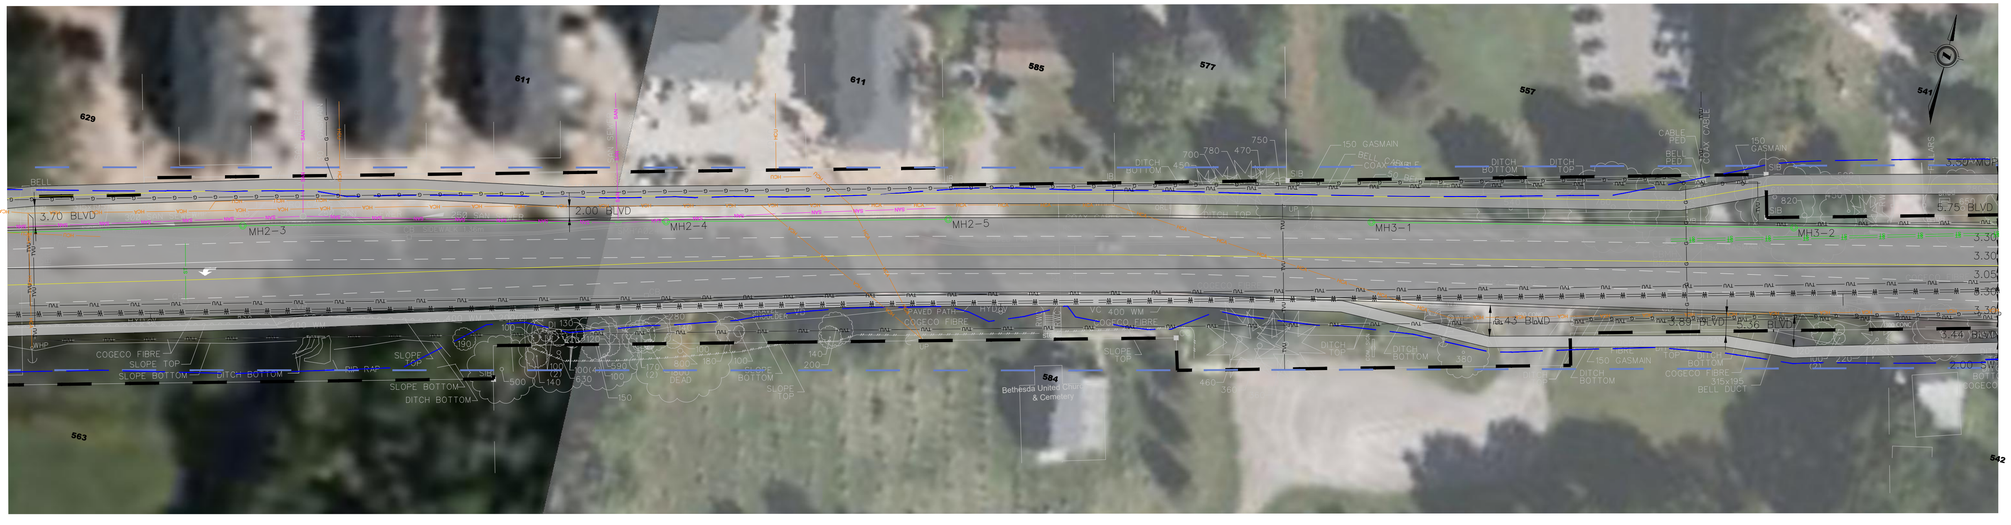

EXISTING SERVICES	DRAWING #, SOURCE	DATE	CONSTRUCTED SERVICES	COMPLETION

DETAILS	
DESIGN	
DRAWN BY	FB
CHECKED	
APPROVED	
DATE	MAY 2023
1650-01196	

No.	REVISIONS	DATE	CONSULTANT

CONSULTANT OR DIVISION

Stantec

Stantec Consulting Ltd.
171 Queens Avenue
London ON Canada
N6A 5J7
Tel. 519.645.2007
Fax. 519.645.6575
www.stantec.com

ENGINEER'S STAMP

Hamilton

SCALE

TITLE

GARNER ROAD EA

GARNER ROAD
COMPOSITE UTILITY PLAN


PROJECT No.
TS------


SHEET No.
02

PLAN FILE No.

V:\01650\active\1650119\5_preliminary\drawing\highway\utilities\1196_Garner-Rd-EP-Option2-1_utility_comp_plan.dwg
6/1/2023 8:55 AM Bjmahony

1650-01196 GARNER ROAD PRELIMINARY OPTIONS

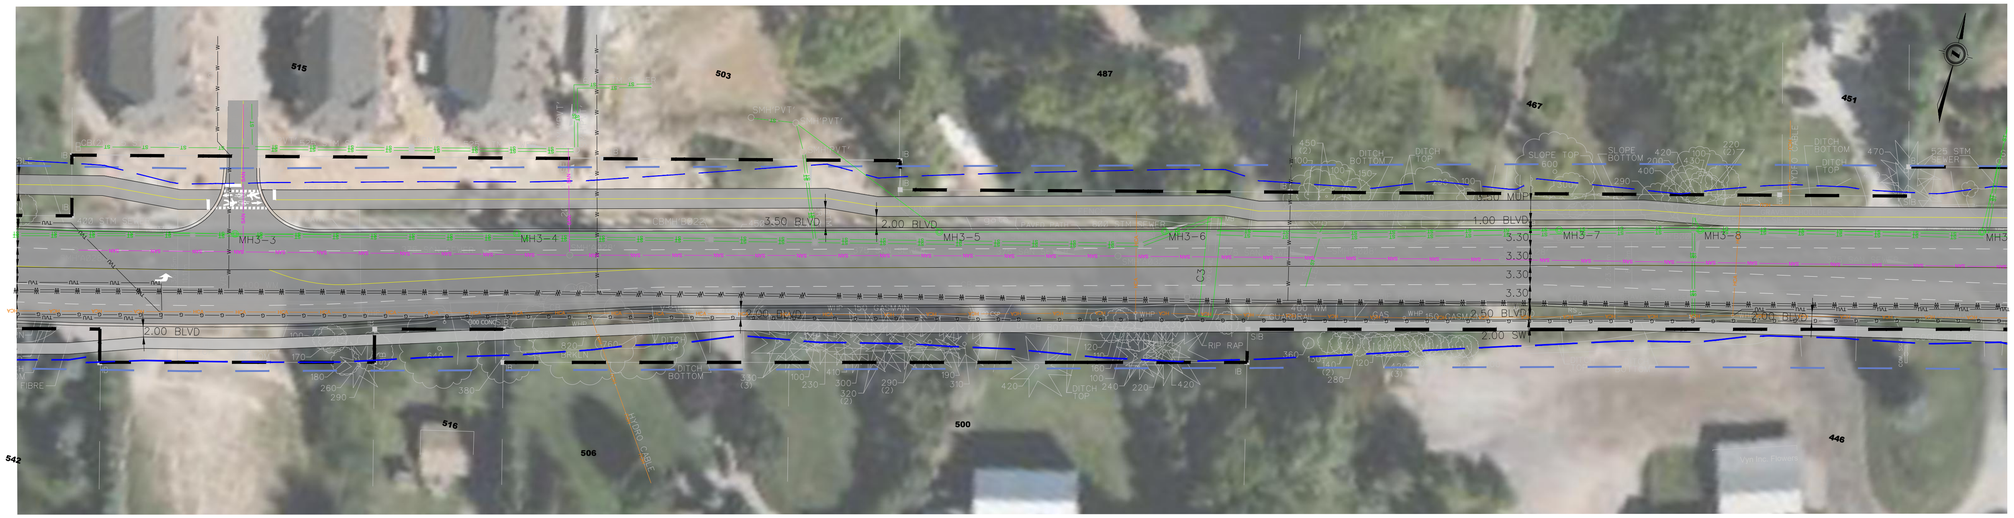

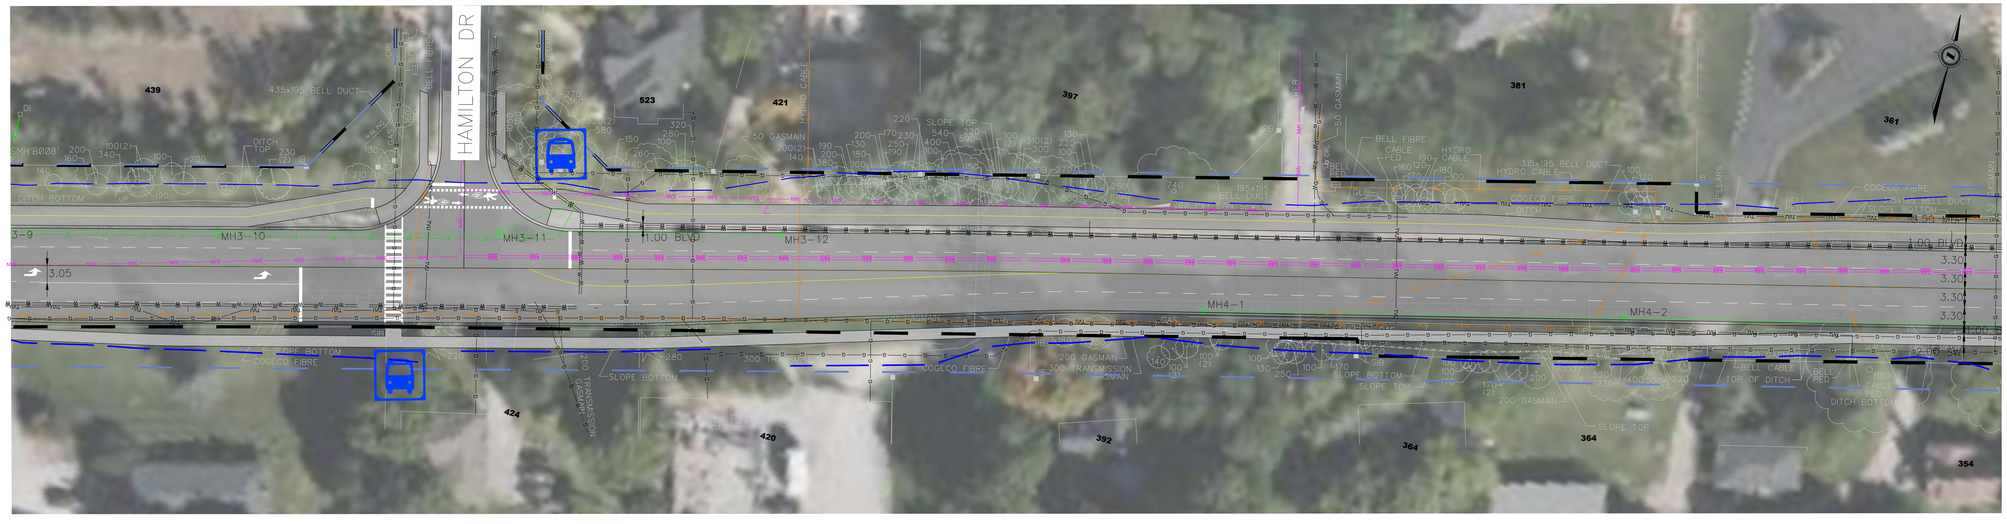

EXISTING SERVICES	DRAWING #, SOURCE	DATE	CONSTRUCTED SERVICES	COMPLETION	DETAILS	No.	REVISIONS	DATE	CONSULTANT
					DESIGN				
					DRAWN BY FB				
					CHECKED				
					APPROVED				
					DATE MAY 2023				
					1650-01196				

CONSULTANT OR DIVISION

Stantec

Stantec Consulting Ltd.
171 Queens Avenue
London ON Canada
N6A 5J7
Tel. 519.645.2007
Fax. 519.645.6575
www.stantec.com

ENGINEER'S STAMP

Hamilton

SCALE

TITLE

GARNER ROAD EA

GARNER ROAD
COMPOSITE UTILITY PLAN

PROJECT No.
TS------


SHEET No.
03

PLAN FILE No.

V:\01650\active\16501195\preliminary\drawing\highway\utilities\1196_Corner-Rd-SP-Option2-1_utility_comp_plan.dwg
6/1/2023 8:57 AM Bryceberry

1650-01196 GARNER ROAD PRELIMINARY OPTIONS



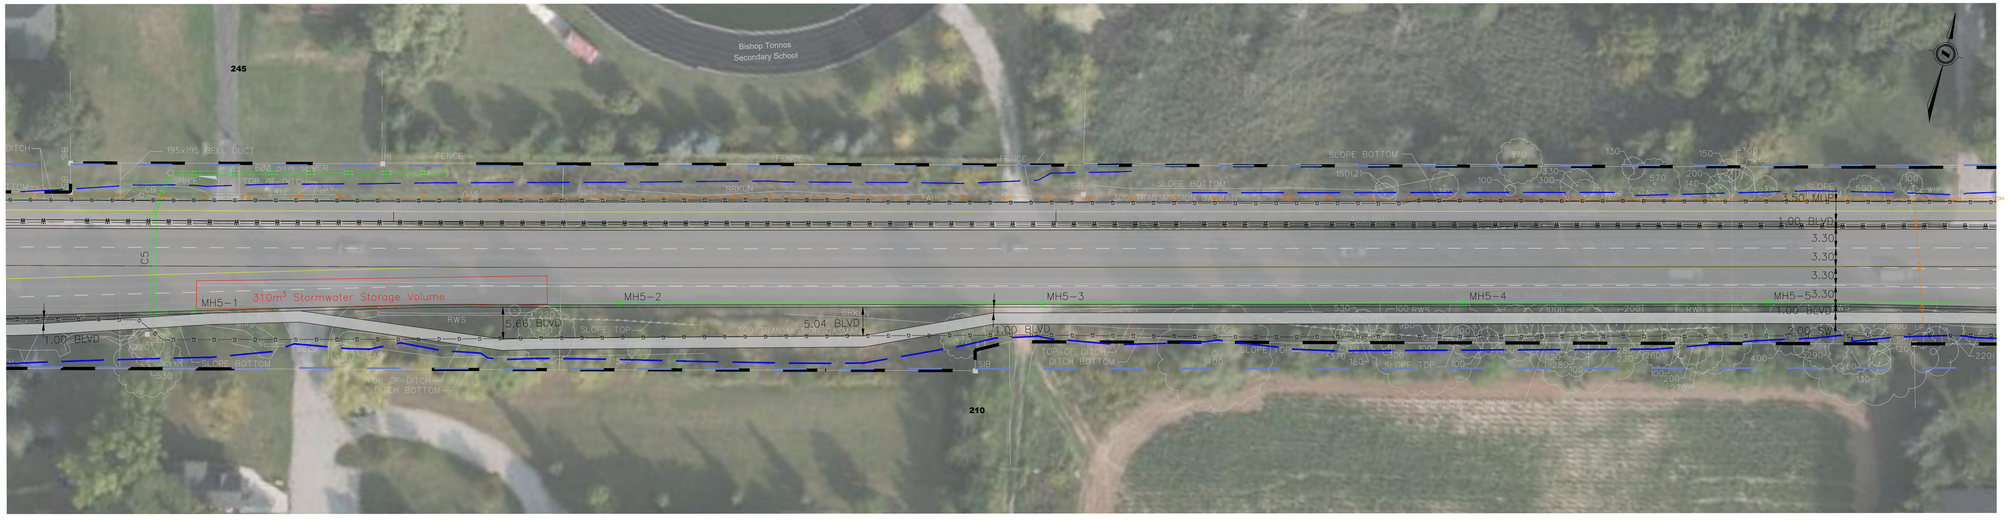

EXISTING SERVICES	DRAWING #, SOURCE	DATE	CONSTRUCTED SERVICES	COMPLETION	DETAILS	No.	REVISIONS	DATE	CONSULTANT
					DESIGN				
					DRAWN BY FB				
					CHECKED				
					APPROVED				
					DATE MAY 2023				
					1650-01196				

CONSULTANT OR DIVISION

Stantec

Stantec Consulting Ltd.
171 Queens Avenue
London ON Canada
N6A 5J7
Tel. 519.645.2007
Fax. 519.645.6575
www.stantec.com

ENGINEER'S STAMP

Hamilton

SCALE

TITLE

GARNER ROAD EA


GARNER ROAD
COMPOSITE UTILITY PLAN

PROJECT No.
TS------

SHEET No.
04

PLAN FILE No.

\\DFS01\Hamilton\165001196\Functional\Drawing\Highway\Utilities\1196_Garner-Rd-EP-Option2-1_Utility_comp_plan.dwg
6/11/2025 8:59 AM Brostowy
1650-01196 GARNER ROAD PRELIMINARY OPTIONS

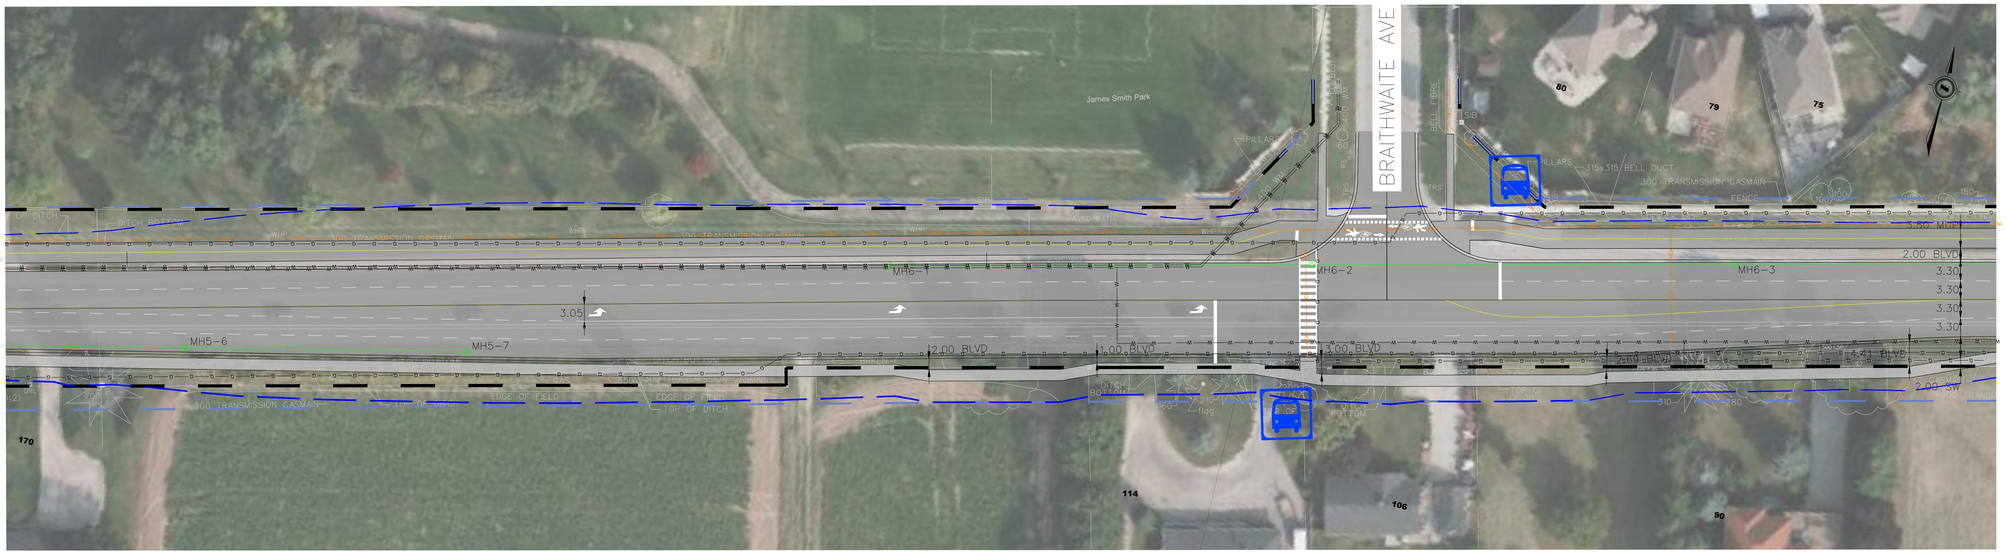



EXISTING SERVICES	DRAWING #, SOURCE	DATE	CONSTRUCTED SERVICES	COMPLETION

DETAILS	
DESIGN	
DRAWN BY	FB
CHECKED	
APPROVED	
DATE	MAY 2023
1650-01196	

No.	REVISIONS	DATE	CONSULTANT

CONSULTANT OR DIVISION

Stantec

Stantec Consulting Ltd.
171 Queens Avenue
London ON Canada
N6A 5J7
Tel. 519.645.2007
Fax. 519.645.6575
www.stantec.com

ENGINEER'S STAMP

Hamilton

SCALE

TITLE

GARNER ROAD EA

GARNER ROAD
COMPOSITE UTILITY PLAN


PROJECT No.
TS------


SHEET No.
05

PLAN FILE No.

H:\1650\active\165001196\preliminary\drawing\highway\utilities\1196_Corner-Rd-_GP-Option2-1_utility_comp_plan.dwg
6/11/2025 9:01 AM Bryanamy

1650-01196 GARNER ROAD PRELIMINARY OPTIONS

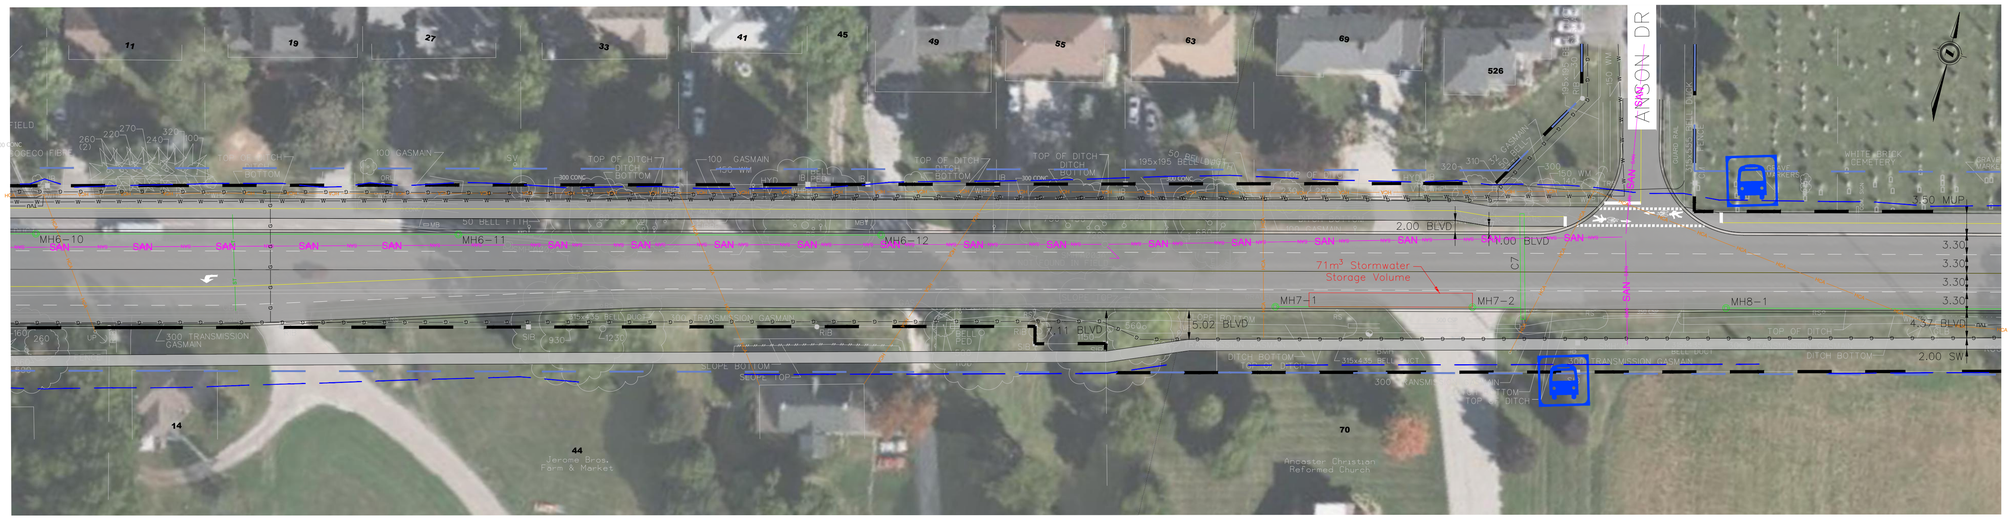

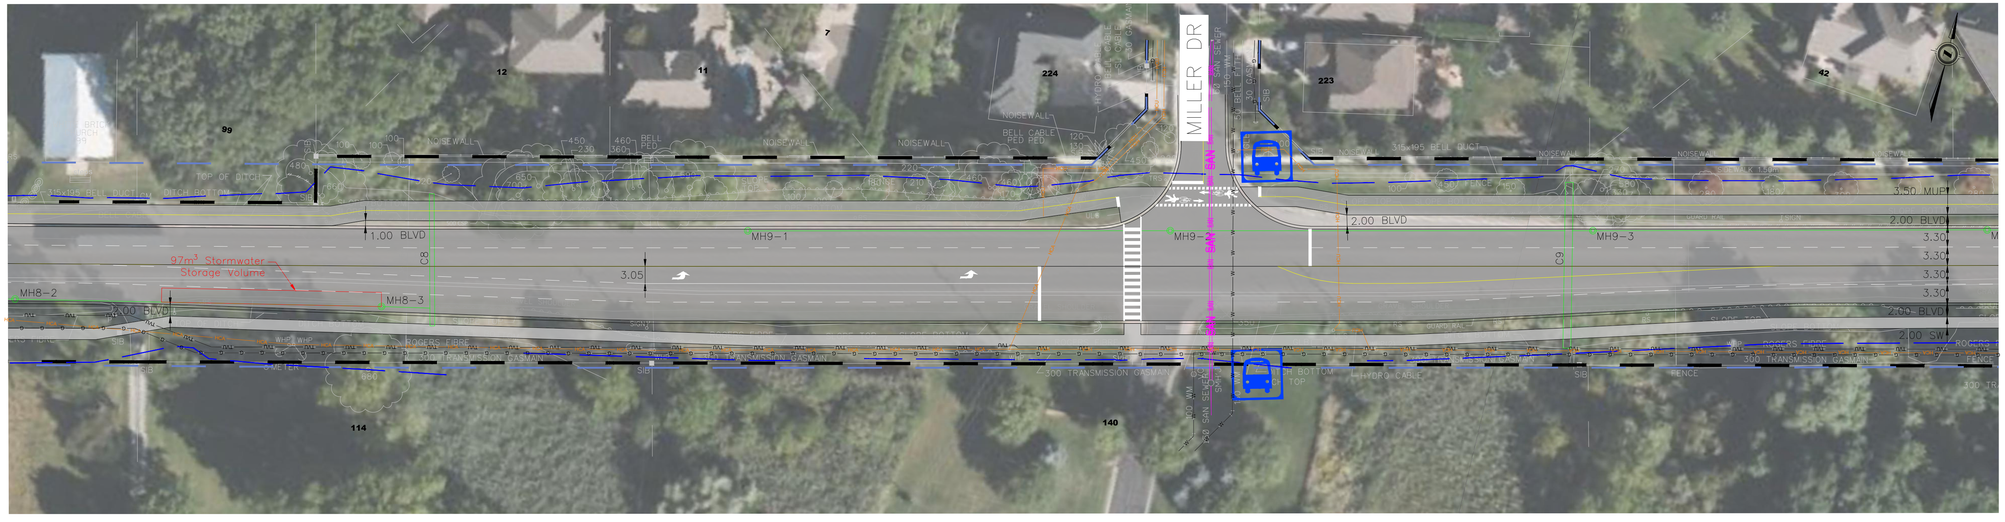

EXISTING SERVICES	DRAWING #, SOURCE	DATE	CONSTRUCTED SERVICES	COMPLETION

DETAILS	
DESIGN	
DRAWN BY	FB
CHECKED	
APPROVED	
DATE	MAY 2023
1650-01196	

No.	REVISIONS	DATE	CONSULTANT

CONSULTANT OR DIVISION

Stantec

Stantec Consulting Ltd.
171 Queens Avenue
London ON Canada
N6A 5J7
Tel. 519.645.2007
Fax. 519.645.6575
www.stantec.com

ENGINEER'S STAMP

Hamilton

SCALE

TITLE

GARNER ROAD EA

GARNER ROAD
COMPOSITE UTILITY PLAN

PROJECT No.
TS------


SHEET No.
06

PLAN FILE No.

1650-01196 GARNER ROAD PRELIMINARY OPTIONS

\\KITCHENER\active\165001196\preliminary\drawing\highway\utilities\1196_Garner-Rd-EP-Option2-1_utility_comp_plan.dwg
6/11/2025 9:03 AM Bryceberry



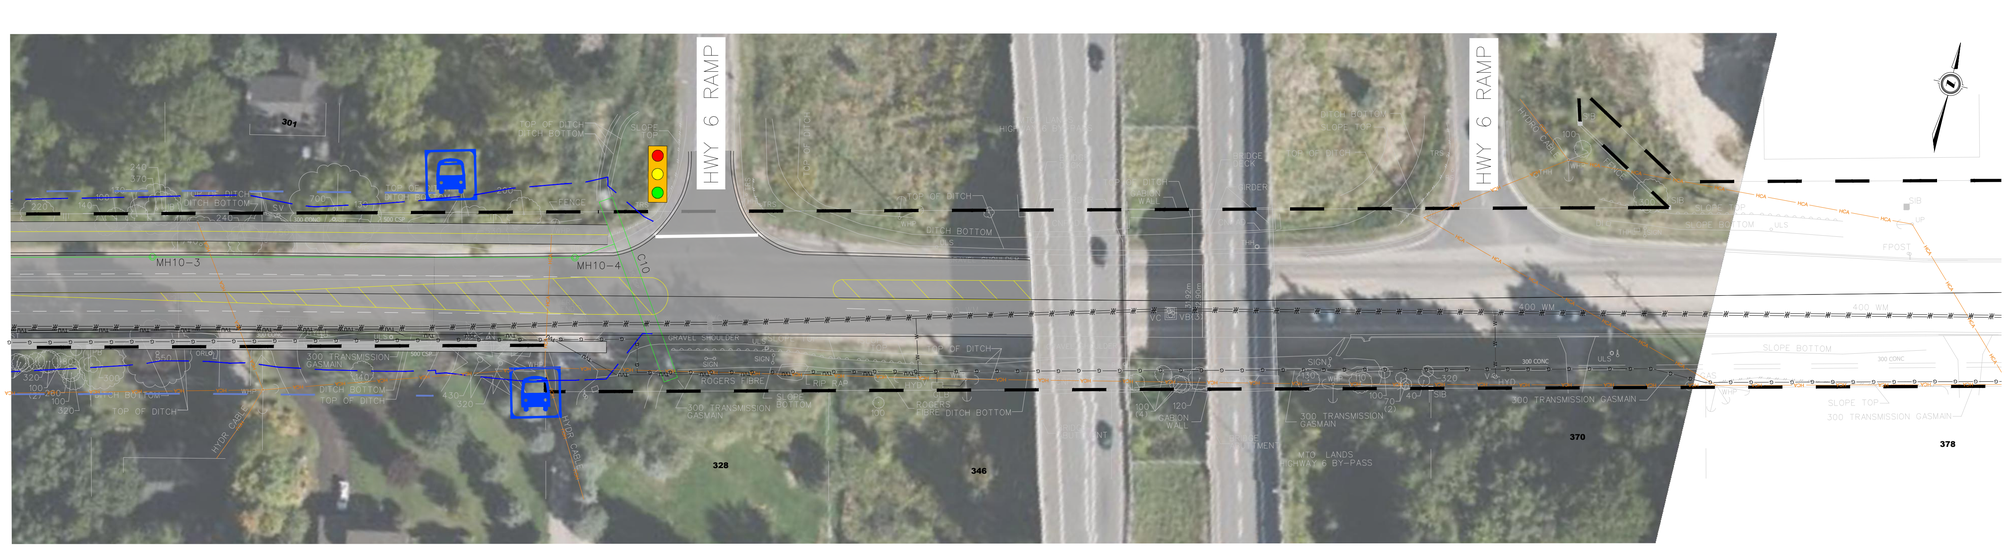

EXISTING SERVICES	DRAWING #, SOURCE	DATE	CONSTRUCTED SERVICES	COMPLETION

DETAILS	
DESIGN	
DRAWN BY	FB
CHECKED	
APPROVED	
DATE	MAY 2023
1650-01196	

No.	REVISIONS	DATE	CONSULTANT

CONSULTANT OR DIVISION

Stantec

Stantec Consulting Ltd.
171 Queens Avenue
London ON Canada
N6A 5J7
Tel. 519.645.2007
Fax. 519.645.6575
www.stantec.com

ENGINEER'S STAMP

Hamilton

SCALE

TITLE

GARNER ROAD EA

GARNER ROAD
COMPOSITE UTILITY PLAN

PROJECT No.
TS------

SHEET No.
07

PLAN FILE No.

\\DFS01\Hamilton\1650\01196_Garner-Rd-EA\Engineering\Highway\Utilities\1196_Garner-Rd-EA_Option2-1_Utility_comp_plan.dwg
6/11/2025 9:05 AM Brynsamy
1650-01196 GARNER ROAD PRELIMINARY OPTIONS