WATERDOWN CONSTRUCTION STAGING PLAN

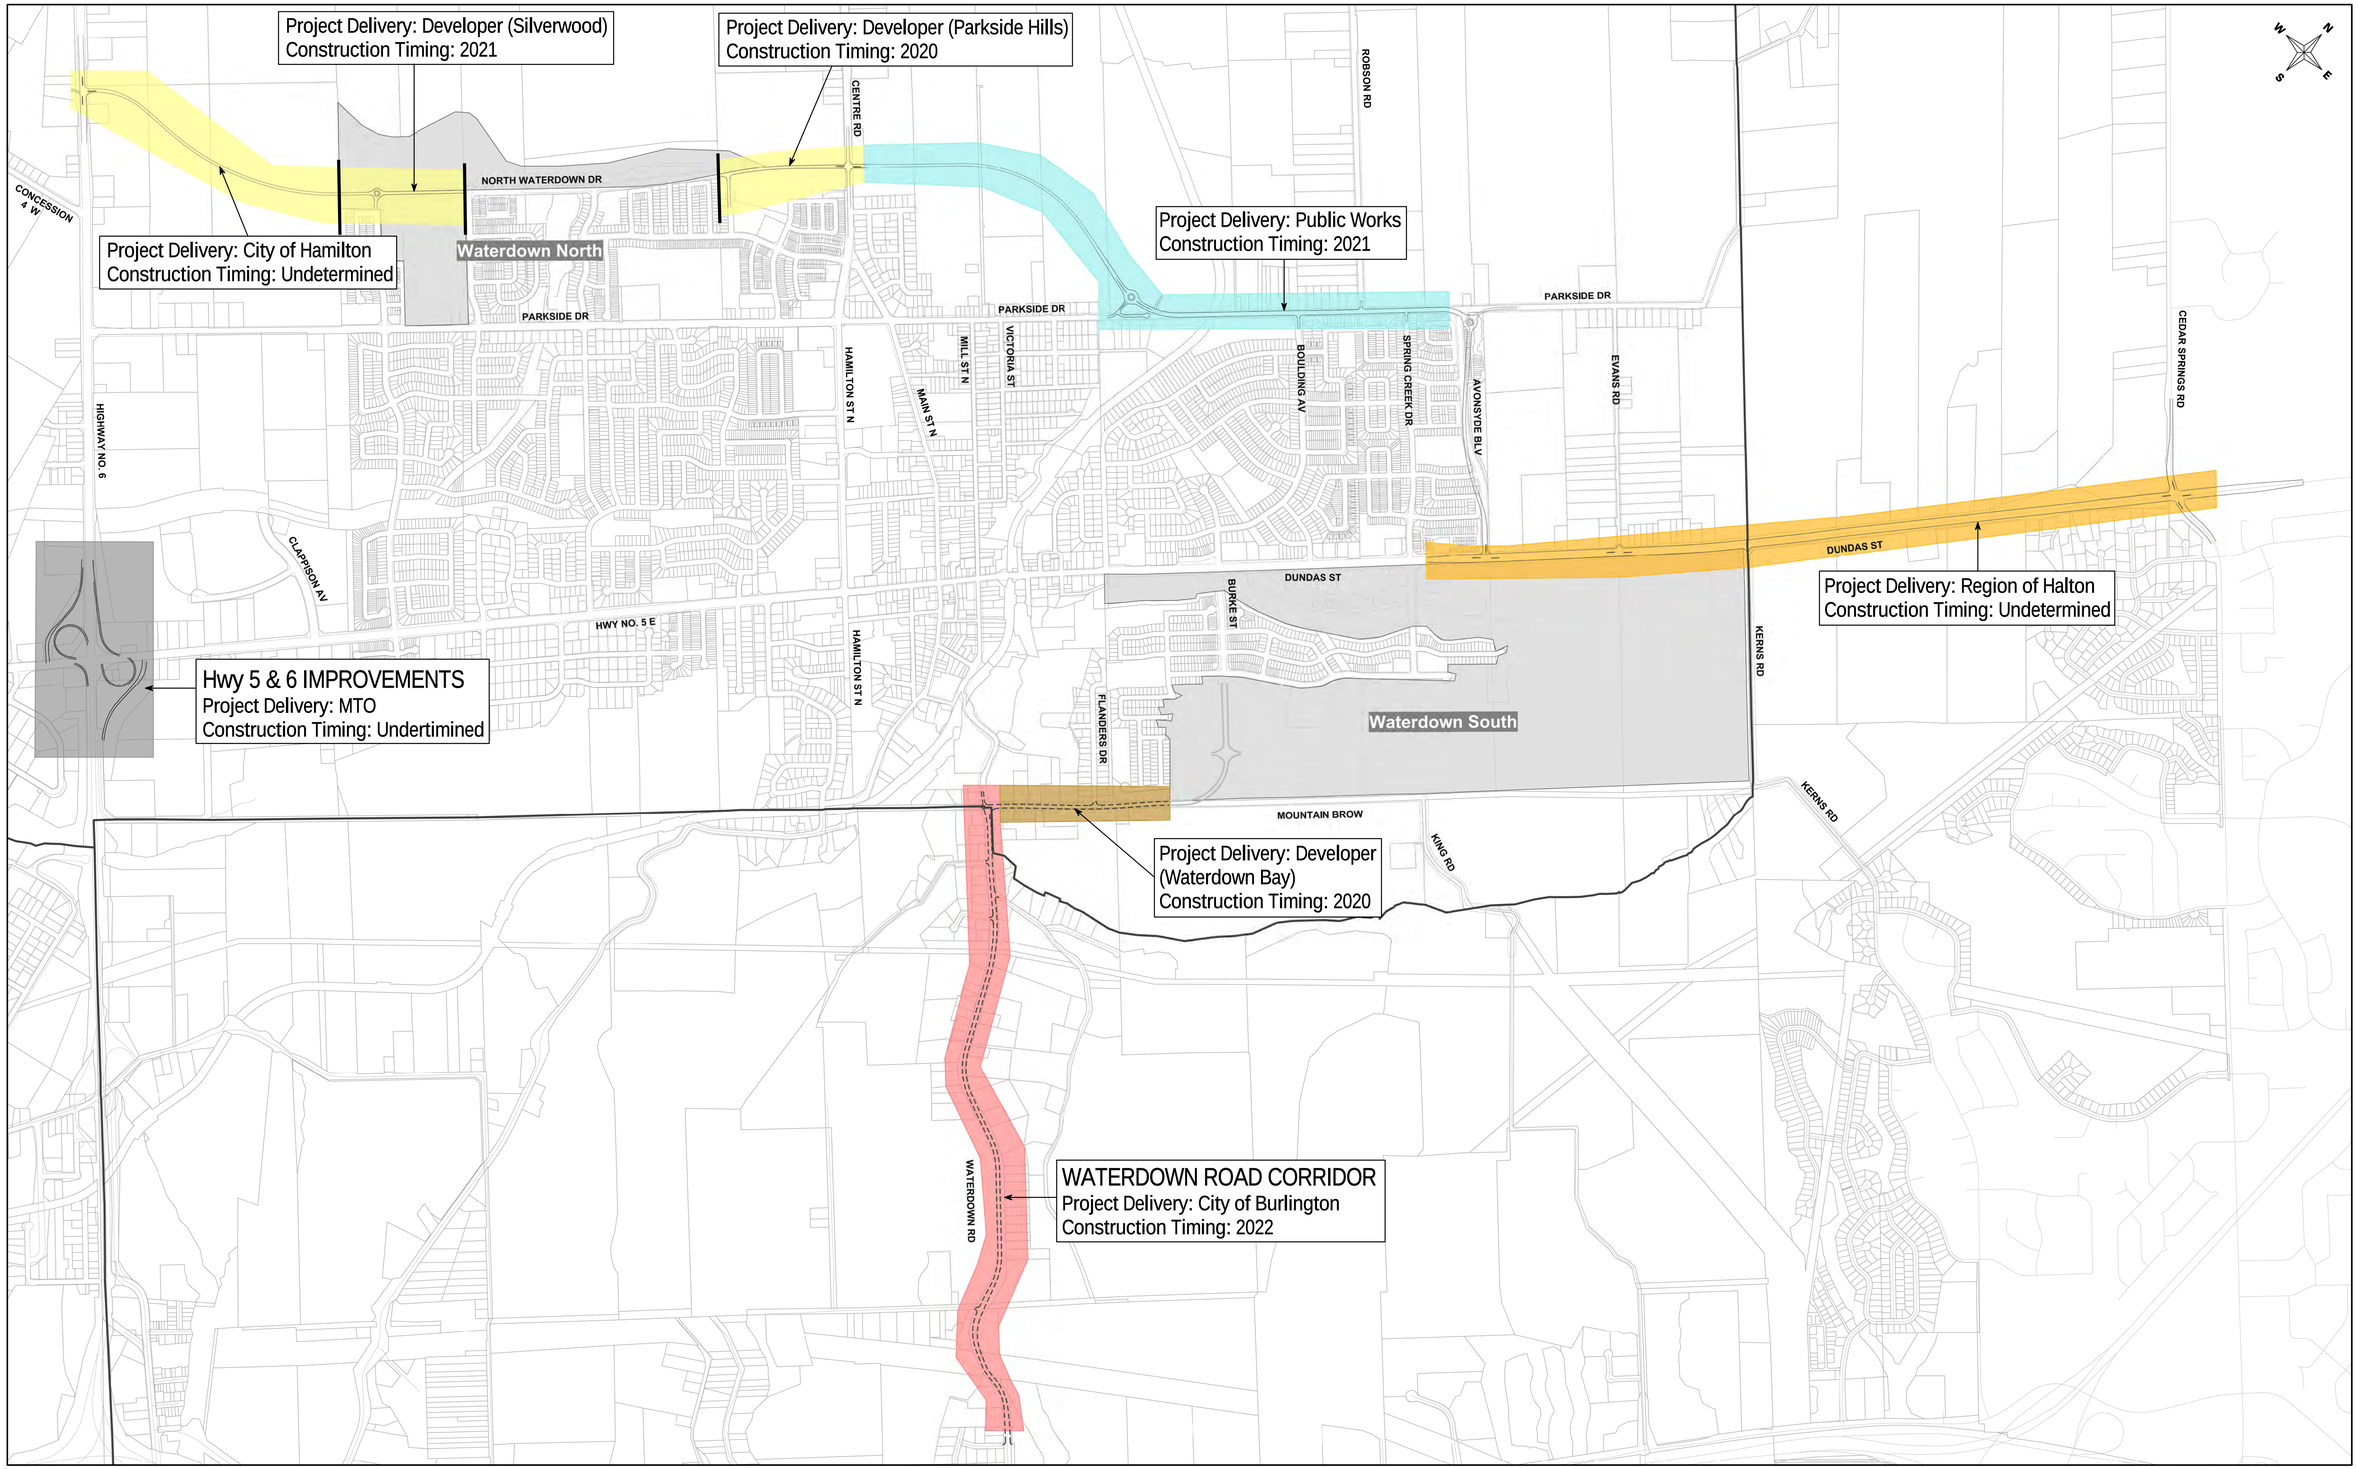

Updated Feb 20, 2020

File Name: Waterdown Development-LM_plan for Margaret