SOUTHAM PARK EXISTING CONDITIONS

Landscape Architectural services

Hamilton

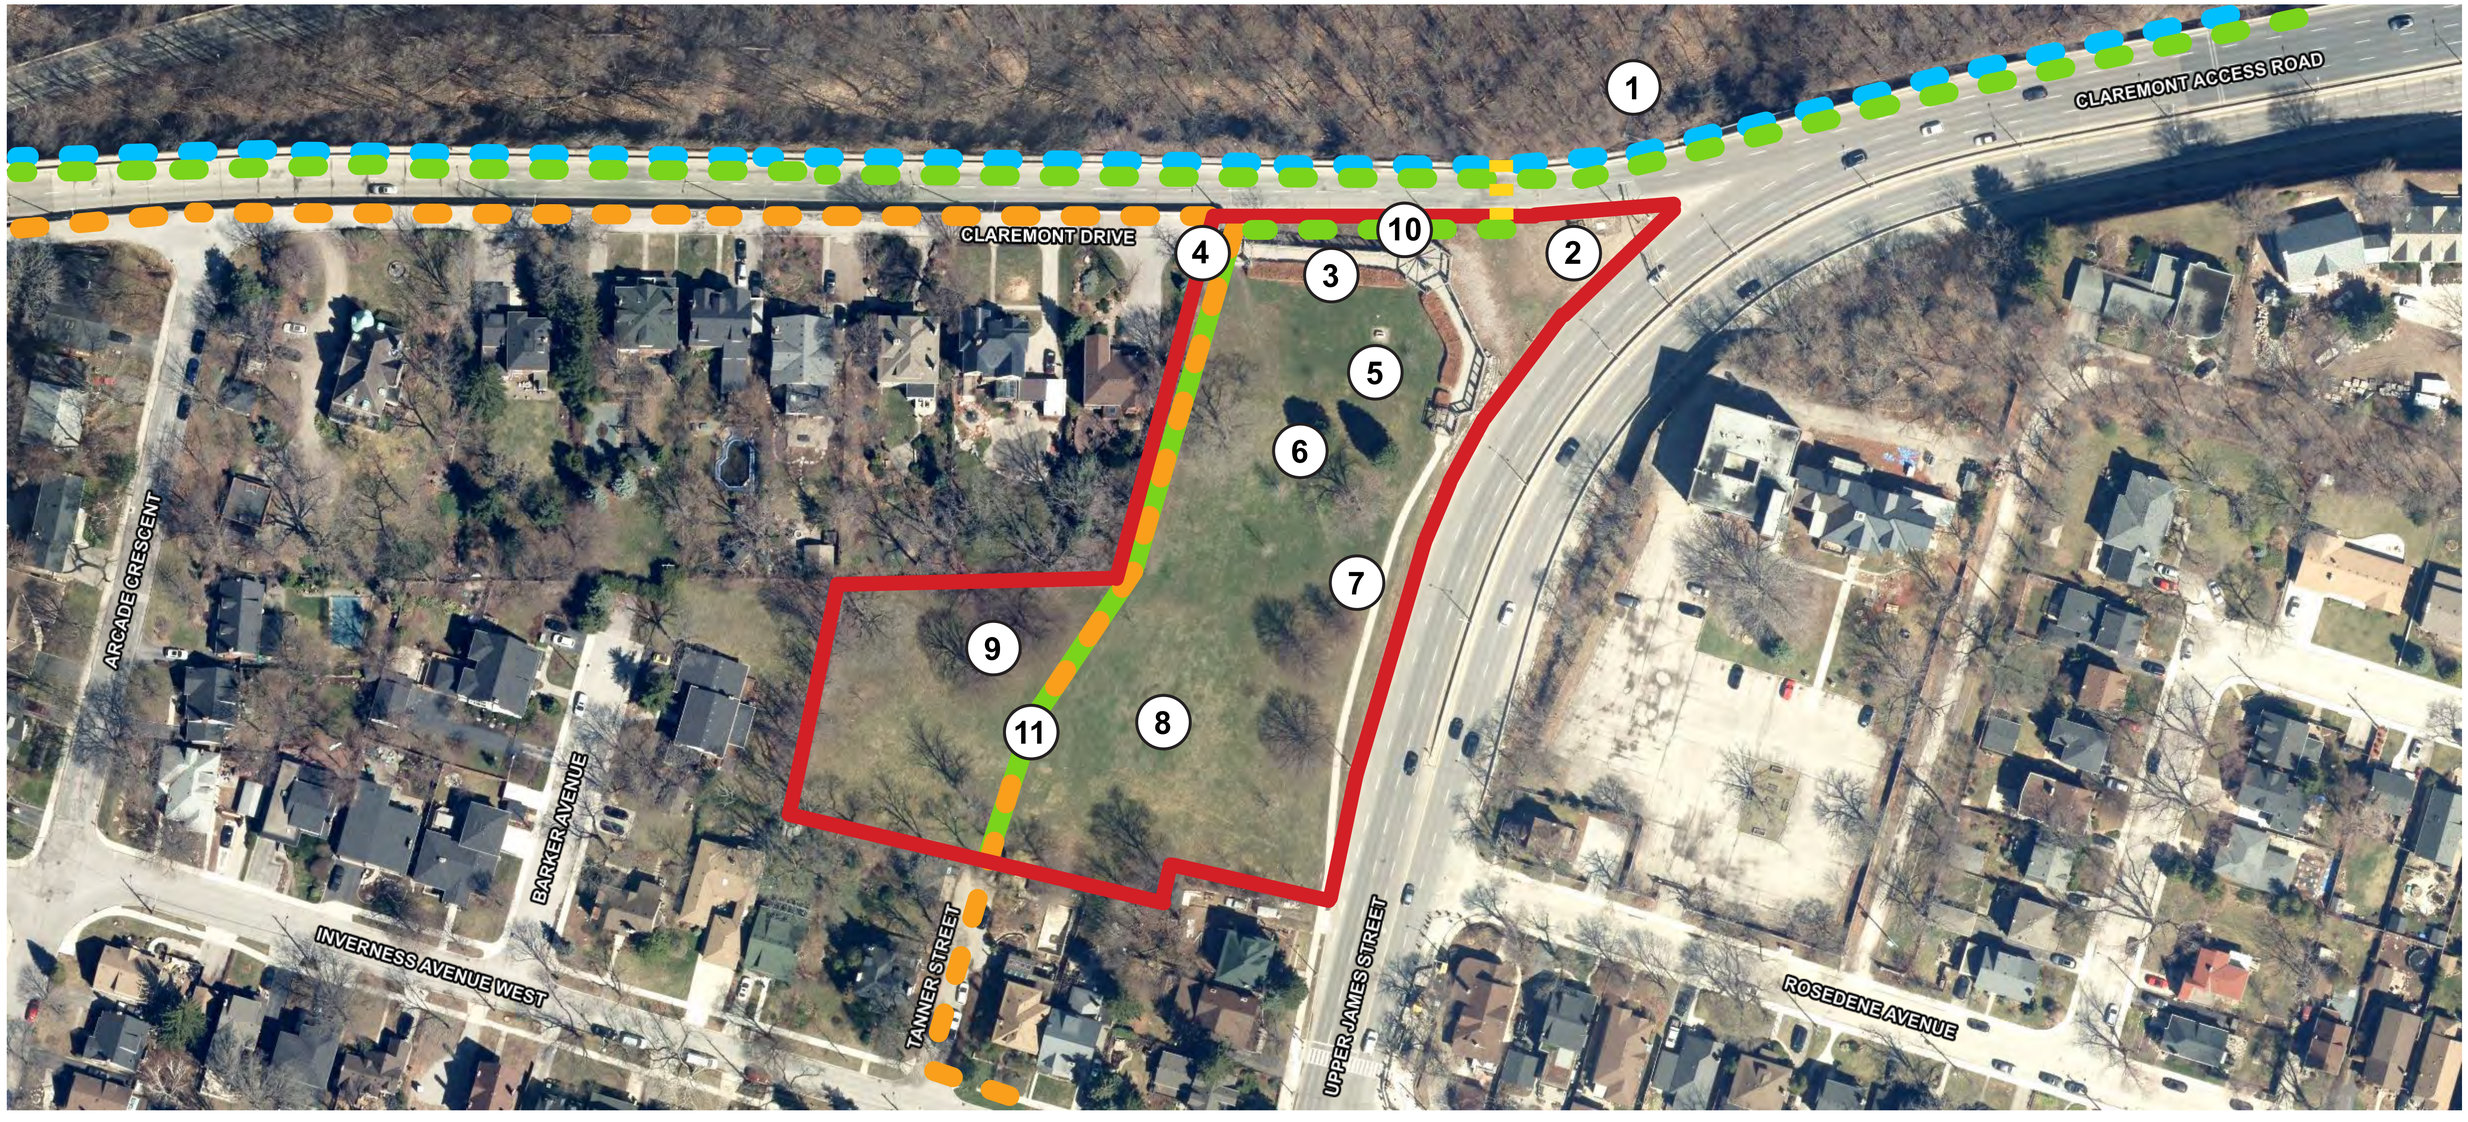

SITE BOUNDARY

BRUCE TRAIL

PROPOSED KEDDY TRAIL

PROPOSED AODA CROSSING

PROPOSED MOUNTAIN BROW TRAIL

EXISTING FEATURES

1. JAMES STREET STAIRS + BRUCE TRAIL CONNECTION
2. UNUSED LAND
3. STONE STRUCTURE + UNIT PAVING PATH
4. CLAREMONT ACCESS POINT
5. STONE FOUNTAIN MONUMENT
6. DESIRE PATH THROUGH PARK
7. TWO HISTORIC INTERPRETATION PANELS
8. OPEN SPACE AREA
9. MATURE TREES
10. ACCESSIBLE RAMP
11. ASPHALT TRAIL

N

ALEXANDER BUDREVICS

SOUTHAM PARK DESIGN CONCEPT #1
MINOR UPGRADES

Landscape Architectural services

Hamilton

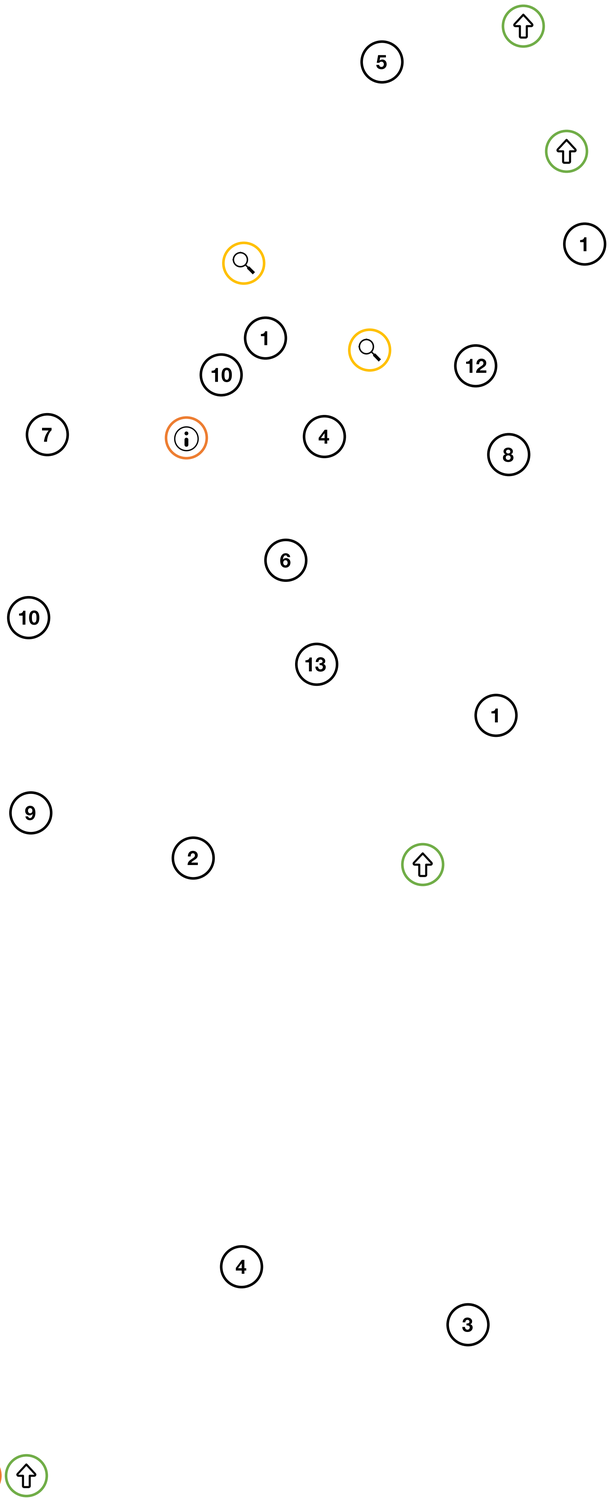

INTERPRETIVE SIGNAGE
(CULTURAL AND GEOLOGIC HISTORY)

INFORMATION STATION
(SIGNAGE, MAPS, NEIGHOURHOOD STOPS)

WAYFINDING SIGNAGE

PROPOSED UPGRADES

1. POLLINATOR-FRIENDLY NATIVE PLANTING (SALT-HARDY SPECIES)
2. CREATIVE PLAY FEATURES
3. WIDENING EXISTING SIDEWALK
4. PRESERVED OPEN SPACE
5. ENHANCED VIEWS THROUGH INVASIVE REMOVAL
6. PRESERVED MATURE CANOPY + PROPOSED TREE PLANTING
7. ENHANCED FOUNTAIN PLACEMENT
8. NEW CONCRETE PAVING
9. LIGHTING + SAFETY
10. CYCLING + TRAIL USER AMENITIES
11. FORMAL + INFORMAL PATH SEATING
12. CAFÉ SEATING ALONG STONE STRUCTURE
13. PAVED ASPHALT DESIRE PATH

0 10 20 35m

N

ALEXANDER BUDREVICS LANDSCAPE ARCHITECTS

APRIL 2021

SOUTHAM PARK DESIGN CONCEPT #2
MAJOR UPGRADES

Landscape Architectural services

Hamilton

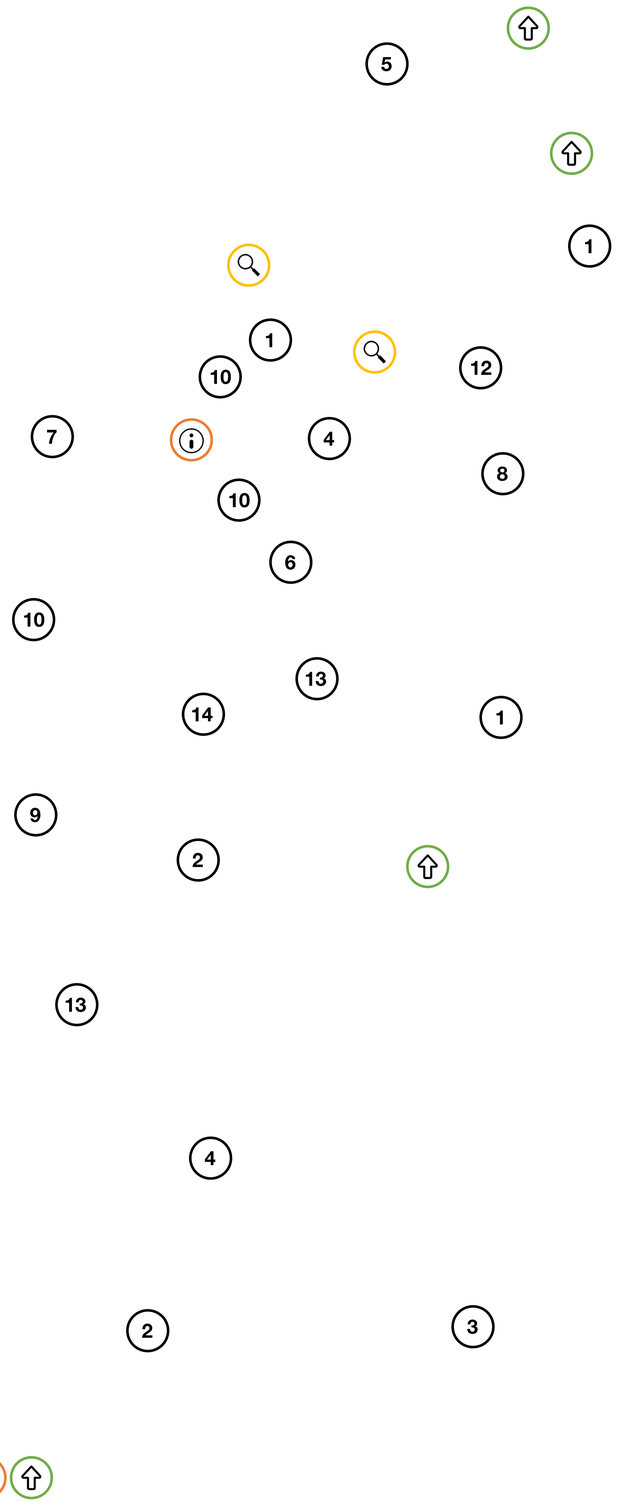

INTERPRETIVE SIGNAGE
(CULTURAL AND GEOLOGIC HISTORY)

INFORMATION STATION
(SIGNAGE, MAPS, NEIGHOURHOOD STOPS)

WAYFINDING SIGNAGE

PROPOSED UPGRADES

POLLINATOR-FRIENDLY NATIVE PLANTING
(SALT-HARDY SPECIES)

CREATIVE PLAY FEATURES

WIDENING EXISTING SIDEWALK

PRESERVED OPEN SPACE

ENHANCED VIEWS
THROUGH INVASIVE REMOVAL

PRESERVED MATURE CANOPY +
PROPOSED TREE PLANTING

ENHANCED FOUNTAIN PLACEMENT

NEW CONCRETE PAVING

LIGHTING + SAFETY

CYCLING + TRAIL USER AMENITIES
+ BIKE SHARE

FORMAL + INFORMAL PATH SEATING

12 CAFÉ SEATING ALONG STONE STRUCTURE
+ ADDITIONAL SEATING

13 PAVED CONCRETE DESIRE PATH +
UPGRADE EXISTING TRAIL TO CONCRETE

14 COVERED PICNIC SHELTER + WASHROOM

ALEXANDER BUDREVICS LANDSCAPE ARCHITECTS LIMITED

APRIL 2021

SOUTHAM PARK DESIGN ELEMENTS

Landscape Architectural services

Hamilton

WAYFINDING + INTERPRETIVE SIGNAGE

LIGHTING + SAFETY

FORMAL + INFORMAL PATH SEATING

BIKE + TRAIL USER AMENITIES

CAFÉ SEATING ALONG STONE STRUCTURE

The conceptual images presented in this package are for information purposes only. Actual amenities will be subject to the detailed design process and may be modified according to the City of Hamilton Parks Construction Standards at the time of implementation.

APRIL 2021