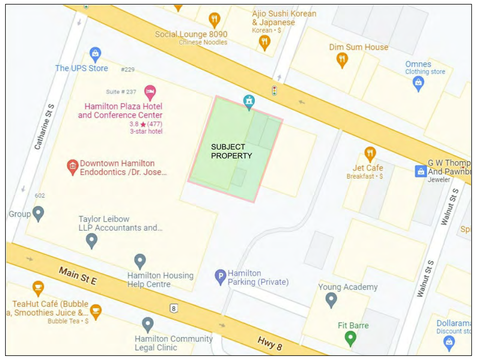

LOCATION MAP NTS

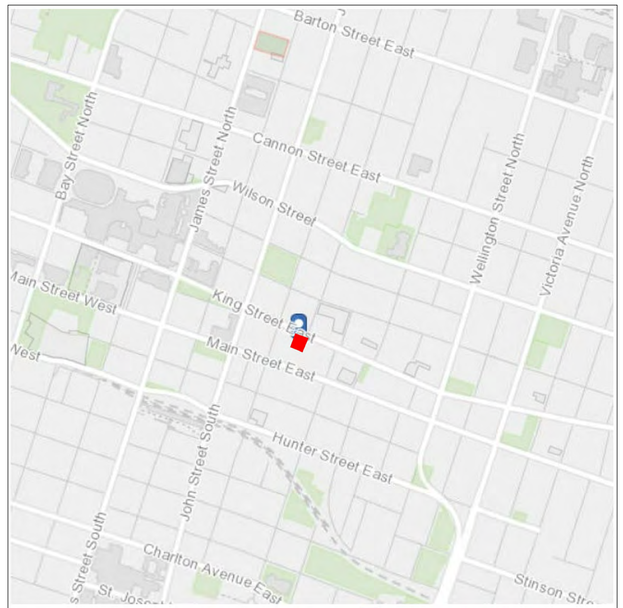

CONTEXT MAP - 800M RADIUS ■ = SITE LOCATION

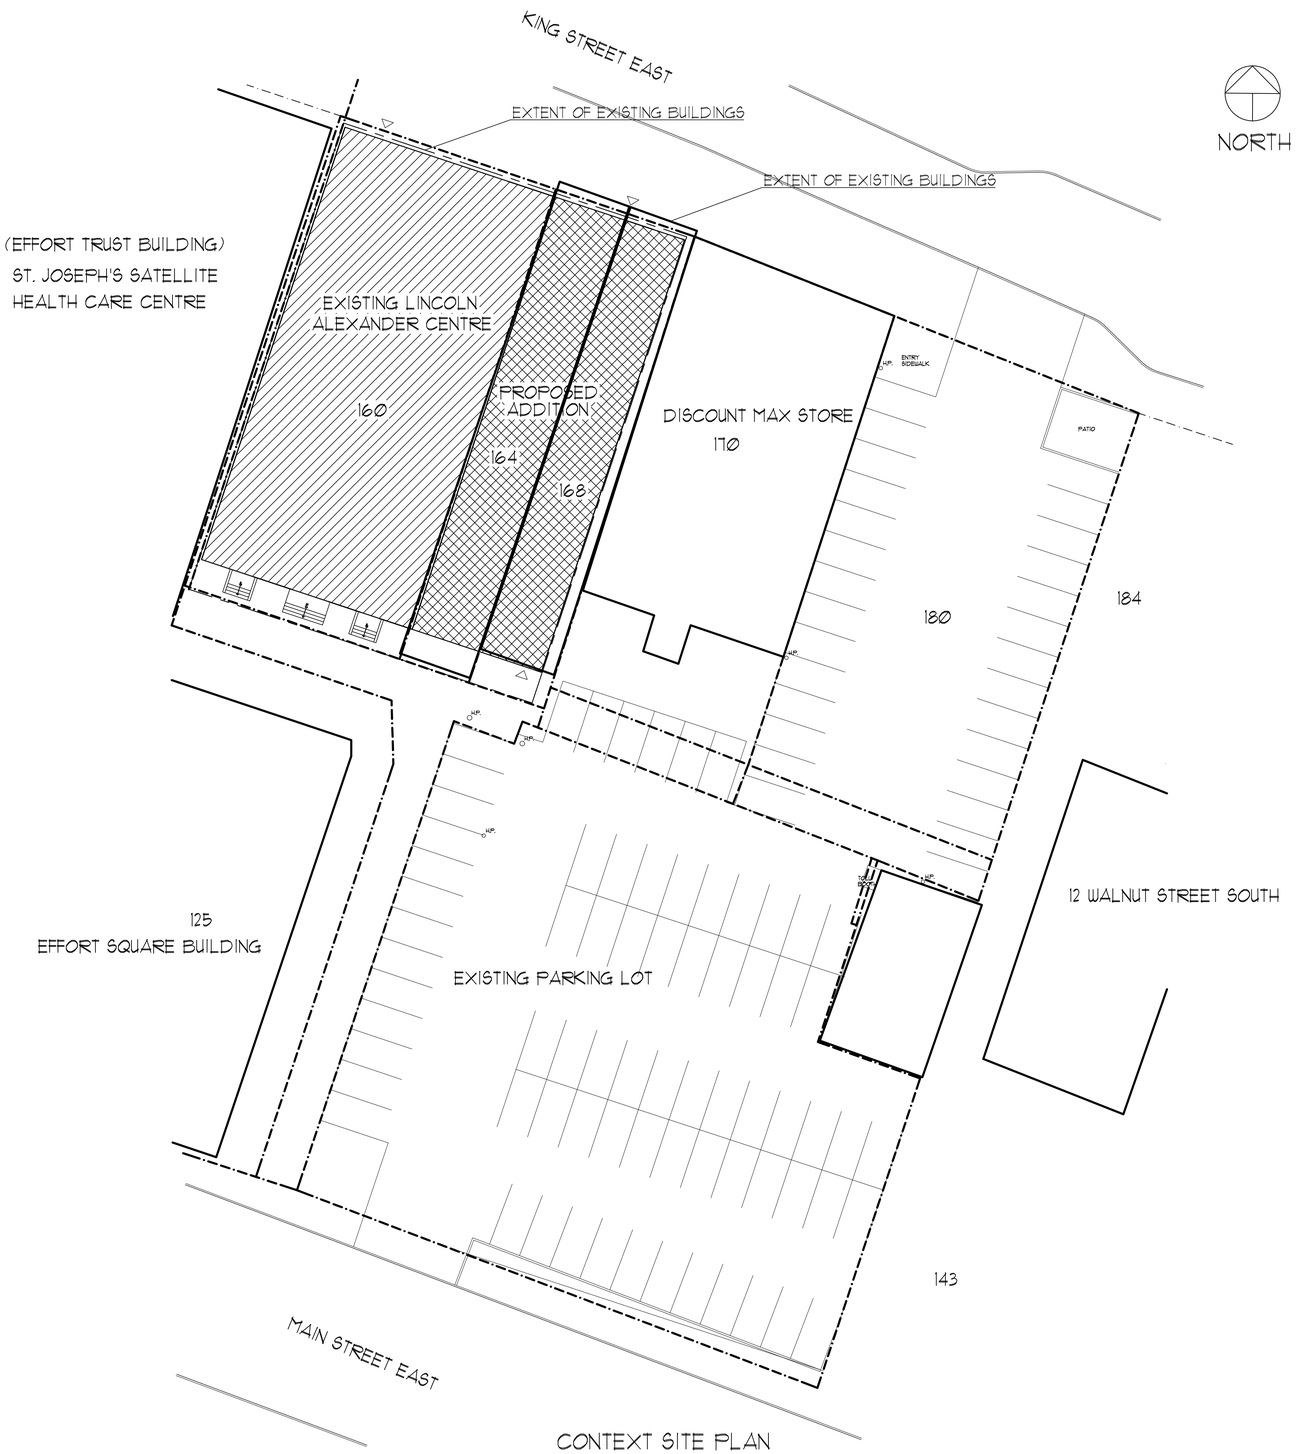

CONTEXT SITE PLAN
SEPT 20, 2022

ONTARIO ASSOCIATION OF ARCHITECTS
DAVID T. PARKER
LICENCE
4008
SEPT 20, 2022

REVISIONS	
1	ISSUED FOR DESIGN REVIEW PANEL SEPT 20/22

PHILPOTT MEMORIAL CHURCH
160 KING STREET EAST
HAMILTON, ONTARIO

Parker Architects Inc.
156 St. Paul Street
St. Catharines, ON, L2R 3M2
tel: 905-687-6681
email : info@parkerarchitects.ca

A.1.1

drawing	SITE PLAN
drawn	C.O.A.
checked	D.T.P.
scale	1" = 20'
NL21-108	date SEPT 22

COPYRIGHT©This design is the exclusive property of the Architect and shall not be reproduced without the Architect's written permission.These drawings are to be read in conjunction with the structural, mechanical, electrical, and landscaping drawings and specifications.The drawing may not be scaled. All dimensions, data and levels shall be verified before construction, and all errors or omissions reported immediately to the Architect.

SITE PLAN
SEPTEMBER 20, 2022

SCALE: 3/32"

PARKER ARCHITECTS INC.

ONTARIO ASSOCIATION OF ARCHITECTS
DAVID T. PARKER
LICENCE
SEPT 20 2022

REVISIONS

1	ISSUED FOR DESIGN REVIEW PANEL SEPT 20/22

PHILPOTT MEMORIAL CHURCH
160 KING STREET EAST
HAMILTON, ONTARIO

Parker Architects Inc.
156 St. Paul Street
St. Catharines, ON, L2R 3M2
tel: 905-687-6681
email : info@parkerarchitects.ca

A.1.2

drawing	SITE PLAN
drawn	C.O.A.
checked	D.T.P.
scale	3/16" = 1'-0"
NL21-105	date SEPT 22

COPYRIGHT©This design is the exclusive property of the Architect and shall not be reproduced without the Architect's written permission.These drawings are to be read in conjunction with the structural, mechanical, electrical and landscaping drawings and specifications.This drawing may not be scaled. All dimensions, data and levels shall be verified before construction, and all errors or omissions reported immediately to the Architect.

EXISTING FLOOR AREA = 7895 ft2

NORTH

EXISTING BUILDING

NEW BUILDING

STORAGE

ELECTRICAL

MULTI-PURPOSE
BANQUET
AND CONFERENCE ROOMS
2540ft2
40'X58-8"

NEW
SERVERY
KITCHEN
563ft2
13'-6"X41'-8"

LOBBY

ELEV.

MACH.
ROOM

SHOWER RM

LAUNDRY

JAN.

COATS

SUMP
PITS

WATER
METER

KITCHEN
STORAGE

UNIVERSAL
WASHROOM

JANITOR

UNEXCAVATED

STORAGE

PROGRAM ROOM
368ft2
16'x24'-4"

PROGRAM ROOM
368ft2
16'x24'-4"

PROGRAM ROOM
368ft2
16'x24'-4"

MACHINE

STORAGE

ELEV.

ELEV.

MEETING ROOM
14'-8"x19'-9"

MEETING ROOM
266ft2
14'-7"x21'-4"

MEETING ROOM
307ft2
14'-7"x21'-4"

OPEN STAIR UP
TO MAIN FLOOR

UNEXCAVATED

OPEN STAIR UP
TO MAIN FLOOR

BASEMENT FLOOR LEVELS

SEPTEMBER 20, 2022

NEW FLOOR AREA = 5093ft2

SCALE: 3/32"

PARKER ARCHITECTS INC.

ONTARIO ASSOCIATION OF ARCHITECTS
DAVID T. PARKER
LICENCE
4008
SEPT 20, 2022

REVISIONS

1	ISSUED FOR DESIGN REVIEW PANEL SEPT 20/22

PHILPOTT MEMORIAL CHURCH
160 KING STREET EAST
HAMILTON, ONTARIO

Parker Architects Inc.
156 St. Paul Street
St. Catharines, ON, L2R 3M2
tel: 905-687-6681
email : info@parkerarchitects.ca

A.2.1

drawing	BASEMENT FLOOR PLAN
drawn	C.O.A.
checked	D.T.P.
scale	3/16" = 1'-0"
NL21-105	date SEPT 22

COPYRIGHTED This design is the exclusive property of the architect and shall not be reproduced without the Architect's written permission. These drawings are to be read in conjunction with the structural, mechanical, electrical, and landscaping drawings, and specifications. The drawing may not be scaled. All dimensions, data and levels shall be verified before construction, and all errors or omissions reported immediately to the Architect.

EXISTING FLOOR AREA = 7666 ft2

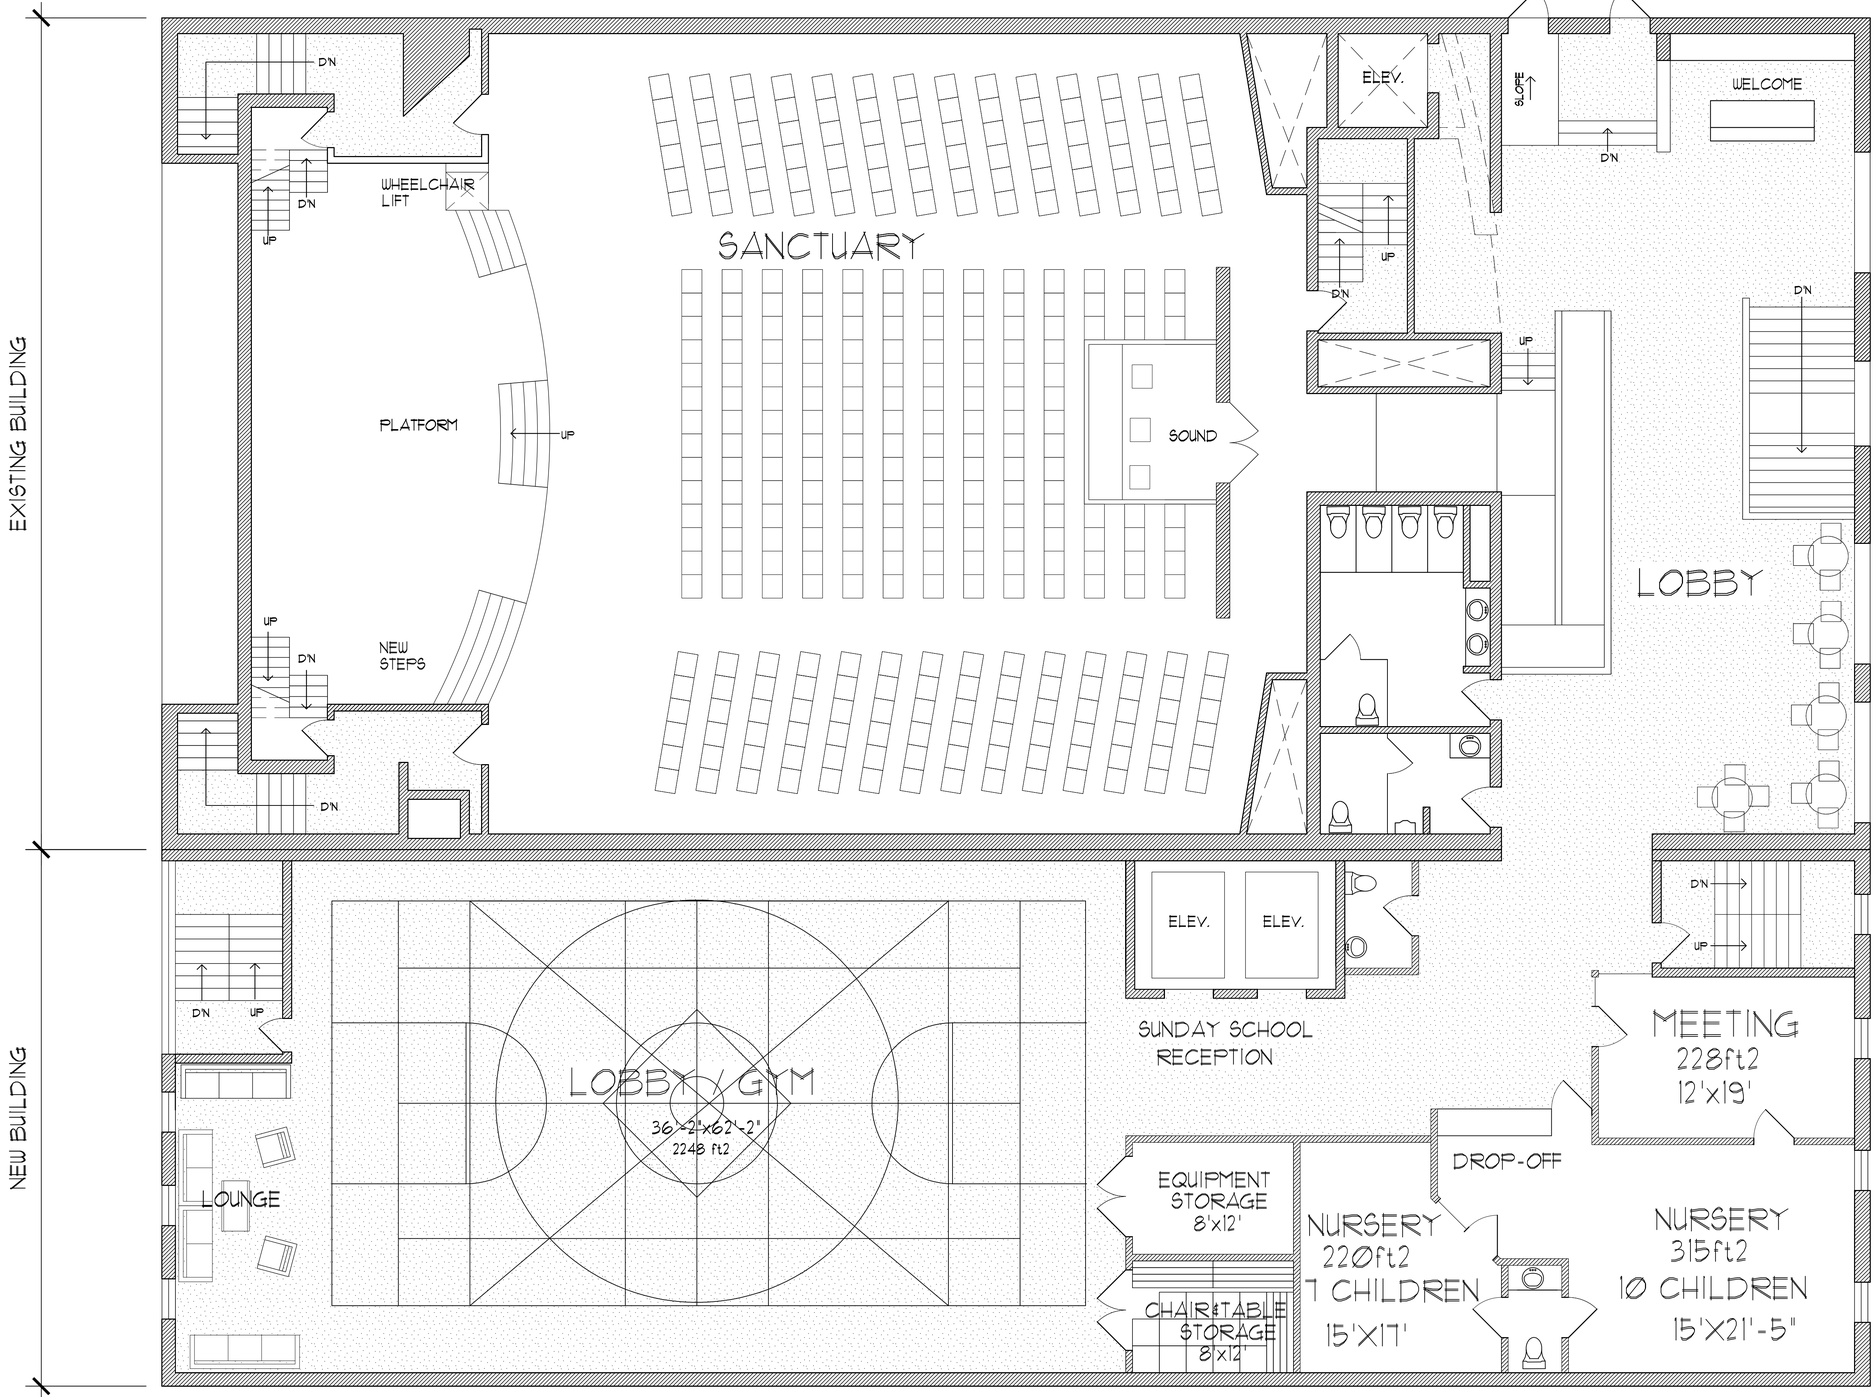

NORTH

THIRD FLOOR - THEATRE LEVEL

SEPTEMBER 20, 2022

NEW FLOOR AREA = 5093ft2

SCALE: 3/32"

PARKER ARCHITECTS INC.

ONTARIO ASSOCIATION OF ARCHITECTS
DAVID T. PARKER
LICENCE 4508
SEPT. 20, 2022

REVISIONS

1	ISSUED FOR DESIGN REVIEW PANEL SEPT 20/22

PHILPOTT MEMORIAL CHURCH
160 KING STREET EAST
HAMILTON, ONTARIO

Parker Architects Inc.
156 St. Paul Street
St. Catharines, ON, L2R 3M2
tel: 905-687-6681
email : info@parkerarchitects.ca

A2.4

drawing	THIRD FLOOR PLAN
drawn	C.O.A.
checked	D.T.P.
scale	3/16" = 1'-0"
NL21-105	date SEPT 22

COPYRIGHTED: This design is the exclusive property of the architect and shall not be reproduced without the Architect's written permission. These drawings are to be read in conjunction with the structural, mechanical, electrical and landscaping drawings and specifications. This drawing may not be scaled. All dimensions, data and levels shall be verified before construction, and all errors or omissions reported immediately to the Architect.

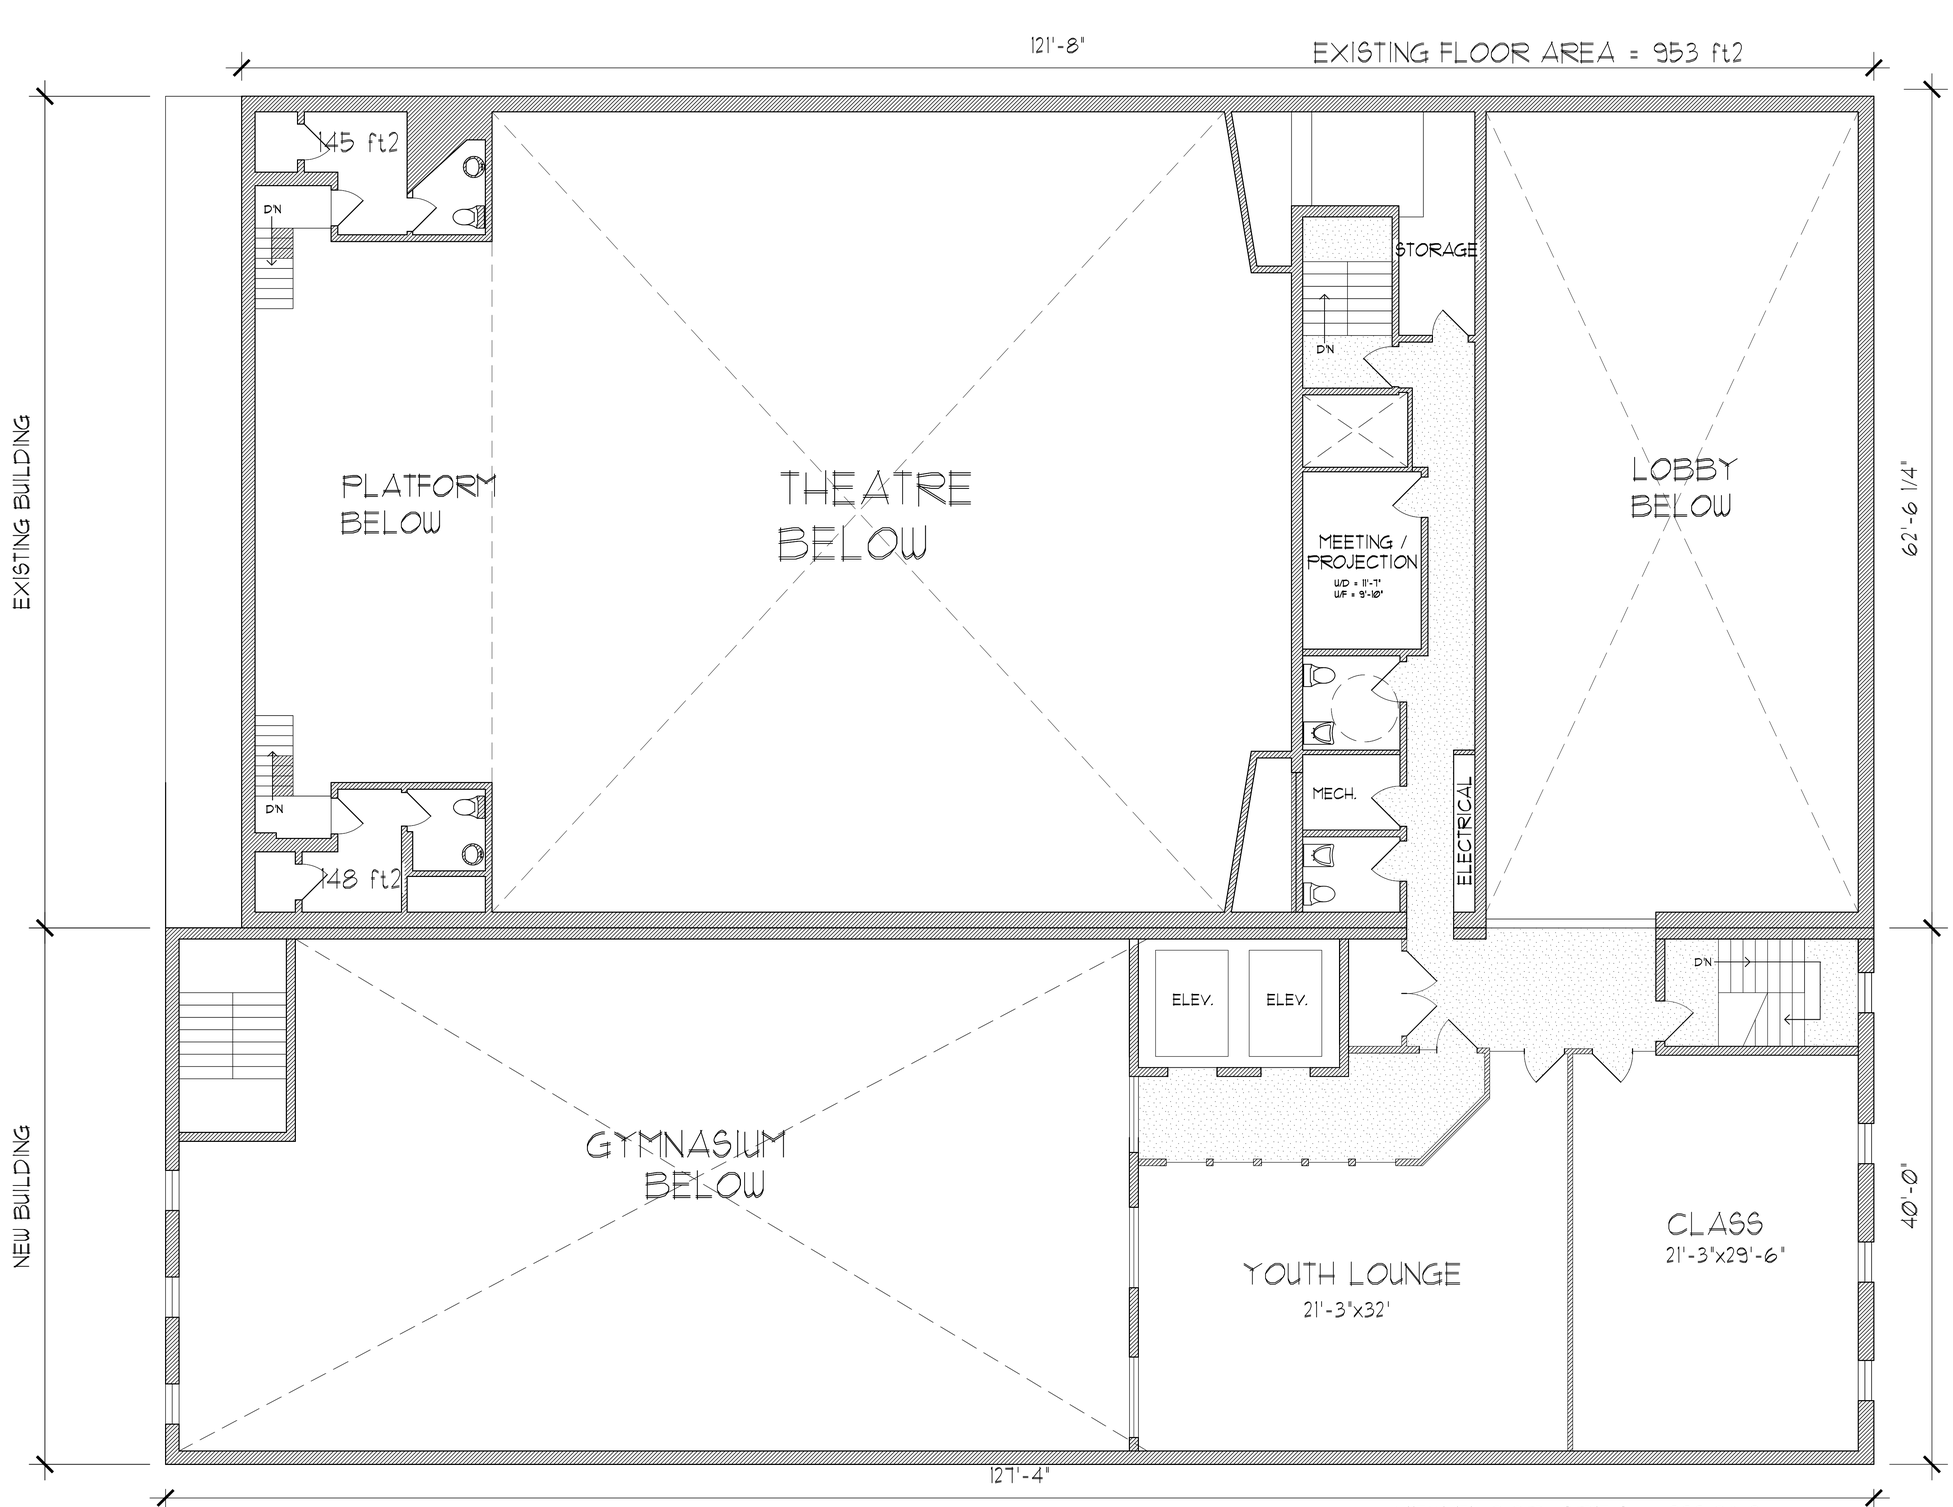

FOURTH FLOOR - YOUTH, MEETING & PROJECTION BOOTH LEVEL
SEPTEMBER 20, 2022

SCALE: 3/32"

NEW FLOOR AREA = 2220ft2

PARKER ARCHITECTS INC.

ONTARIO ASSOCIATION OF ARCHITECTS
DAVID T. PARKER
LICENCE 4608
SEPT. 20, 2022

REVISIONS

1	ISSUED FOR DESIGN REVIEW PANEL SEPT 20/22

PHILPOTT MEMORIAL CHURCH
160 KING STREET EAST
HAMILTON, ONTARIO

Parker Architects Inc.
156 St. Paul Street
St. Catharines, ON, L2R 3M2
tel: 905-687-6681
email : info@parkerarchitects.ca

A2.5

drawing	FOURTH FLOOR PLAN
drawn	C.O.A.
checked	D.T.P.
scale	3/16" = 1'-0"
NL21-105	date SEPT 22

COPYRIGHT©This design is the exclusive property of the architect and will not be reproduced without the architect's written permission.These drawings are to be read in conjunction with the structural, mechanical, electrical, and landscaping drawings, and specifications.This drawing may not be scaled. All dimensions, data and levels shall be verified before construction, and all errors or omissions reported immediately to the architect.

KING STREET ELEVATION

REAR LANE ELEVATION

ONTARIO ASSOCIATION OF ARCHITECTS
DAVID T. PARKER
LICENCE
4608
SEPT 20, 2022

REVISIONS

1	ISSUED FOR DESIGN REVIEW PANEL SEPT 20/22

PHILPOTT MEMORIAL CHURCH
160 KING STREET EAST
HAMILTON, ONTARIO

Parker Architects Inc.
156 St. Paul Street
St. Catharines, ON, L2R 3M2
tel: 905-687-6681
email : info@parkerarchitects.ca

A.3.1

drawing	ELEVATIONS
drawn	C.O.A.
checked	D.T.P.
scale	1/8" = 1'-0"
NL21-105	date SEPT 22

COPYRIGHT©This design is the exclusive property of the Architect and shall not be reproduced without the Architect's written permission.These drawings are to be read in conjunction with the structural, mechanical, electrical, and landscaping drawings, and specifications.The drawings may not be scaled. All dimensions, data and levels shall be verified before construction, and all errors or omissions reported immediately to the Architect.

KING STREET FACADE

ONTARIO ASSOCIATION OF ARCHITECTS
DAVID T. PARKER
LICENCE
SEPT 20, 2022

REVISIONS

1	ISSUED FOR DESIGN REVIEW PANEL SEPT 20/22

PHILPOTT MEMORIAL CHURCH
160 KING STREET EAST
HAMILTON, ONTARIO

Parker Architects Inc.
156 St. Paul Street
St. Catharines, ON, L2R 3M2
tel: 905-687-6681
email : info@parkerarchitects.ca

A.3.2

drawing	STREET VIEW IMAGES
drawn	C.O.A.
checked	D.T.P.
scale	3/16" = 1'-0"
NL21-105	date SEPT 22

COPYRIGHT: This design is the exclusive property of the Architect and shall not be reproduced without the architect's written permission. These drawings are to be read in conjunction with the structural, mechanical, electrical and landscaping drawings and specifications. The drawing may not be scaled. All dimensions, data and levels shall be verified before construction, and all errors or omissions reported immediately to the Architect.

KING STREET FACADE

ONTARIO ASSOCIATION OF ARCHITECTS
DAVID T. PARKER
LICENCE
4008
SEPT 20, 2022

REVISIONS

1	ISSUED FOR DESIGN REVIEW PANEL SEPT 20/22

PHILPOTT MEMORIAL CHURCH
160 KING STREET EAST
HAMILTON, ONTARIO

Parker Architects Inc.
156 St. Paul Street
St. Catharines, ON, L2R 3M2
tel: 905-687-6681
email : info@parkerarchitects.ca

A.3.3

drawing	STREET VIEW IMAGES
drawn	C.O.A.
checked	D.T.P.
scale	3/16" = 1'-0"
NL21-105	date SEPT 22

COPYRIGHT This design is the exclusive property of the Architect and shall not be reproduced without the Architect's written permission. These drawings are to be read in conjunction with the structural, mechanical, electrical, and landscaping drawings and specifications. This drawing may not be scaled. All dimensions, data and levels shall be verified before construction and all errors or omissions reported immediately to the Architect.

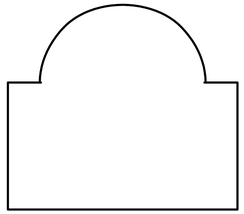

REVISIONS

1	

reported immediately to the Architect.

COPYRIGHTEDThis design is the exclusive property of the Architect, and shall not be reproduced without the Architect's written permissionThese drawings are to be read in conjunction with the structural n

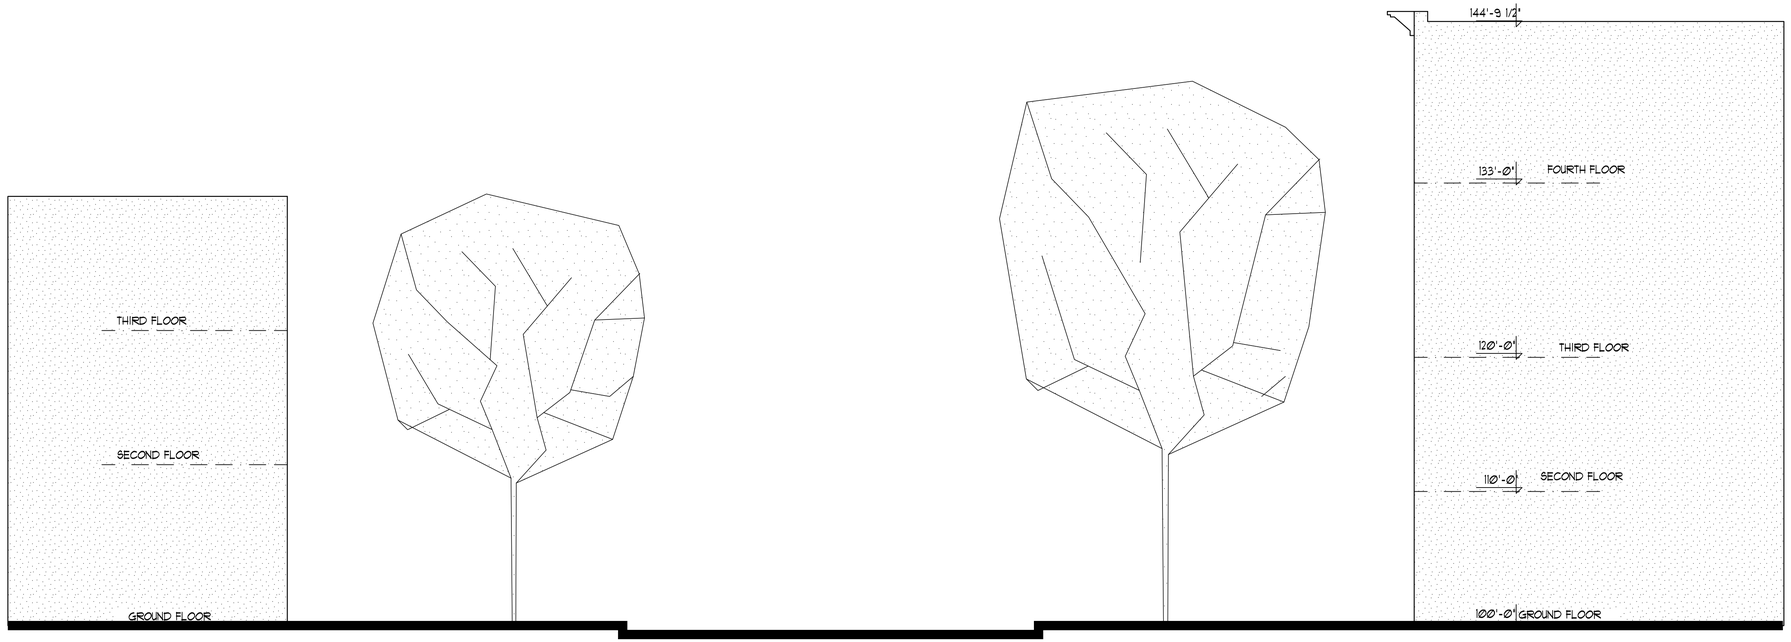

KING STREET CROSS SECTION

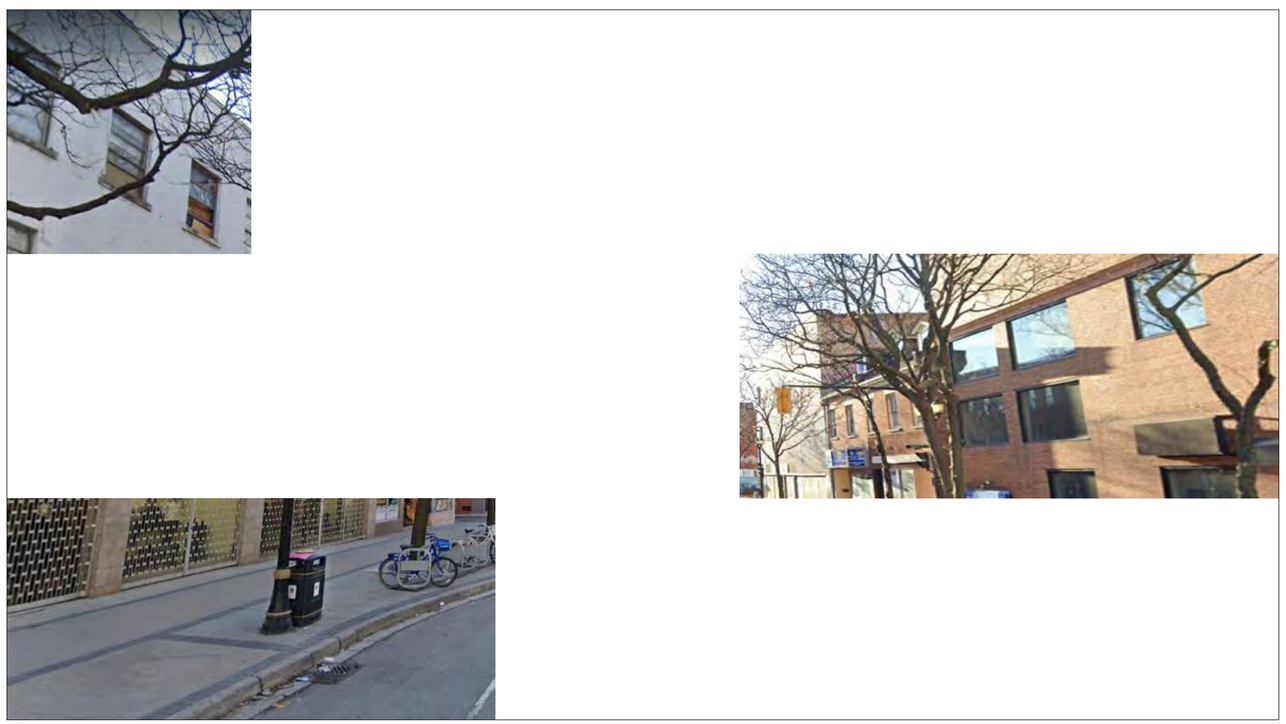

KING STREET CROSS SECTION

ONTARIO ASSOCIATION OF ARCHITECTS
DAVID T. PARKER
LICENCE
4158
SEPT. 20, 2022

REVISIONS

1	ISSUED FOR DESIGN REVIEW PANEL SEPT 20/22

PHILPOTT MEMORIAL CHURCH
160 KING STREET EAST
HAMILTON, ONTARIO

Parker Architects Inc.
156 St. Paul Street
St. Catharines, ON, L2R 3M2
tel: 905-687-6681
email : info@parkerarchitects.ca

A.41

drawing	SREET CROSS SECTION
drawn	C.O.A.
checked	D.T.P.
scale	3/16' = 1'-0'
NL21-105	date SEPT 22

COPYRIGHTED This design is the exclusive property of the Architect and shall not be reproduced without the Architect's written permission. These drawings are to be read in conjunction with the structural, mechanical, electrical, and landscaping drawings, and specifications. This drawing may not be scaled. All dimensions, data and levels shall be verified before construction, and all errors or omissions reported immediately to the Architect.