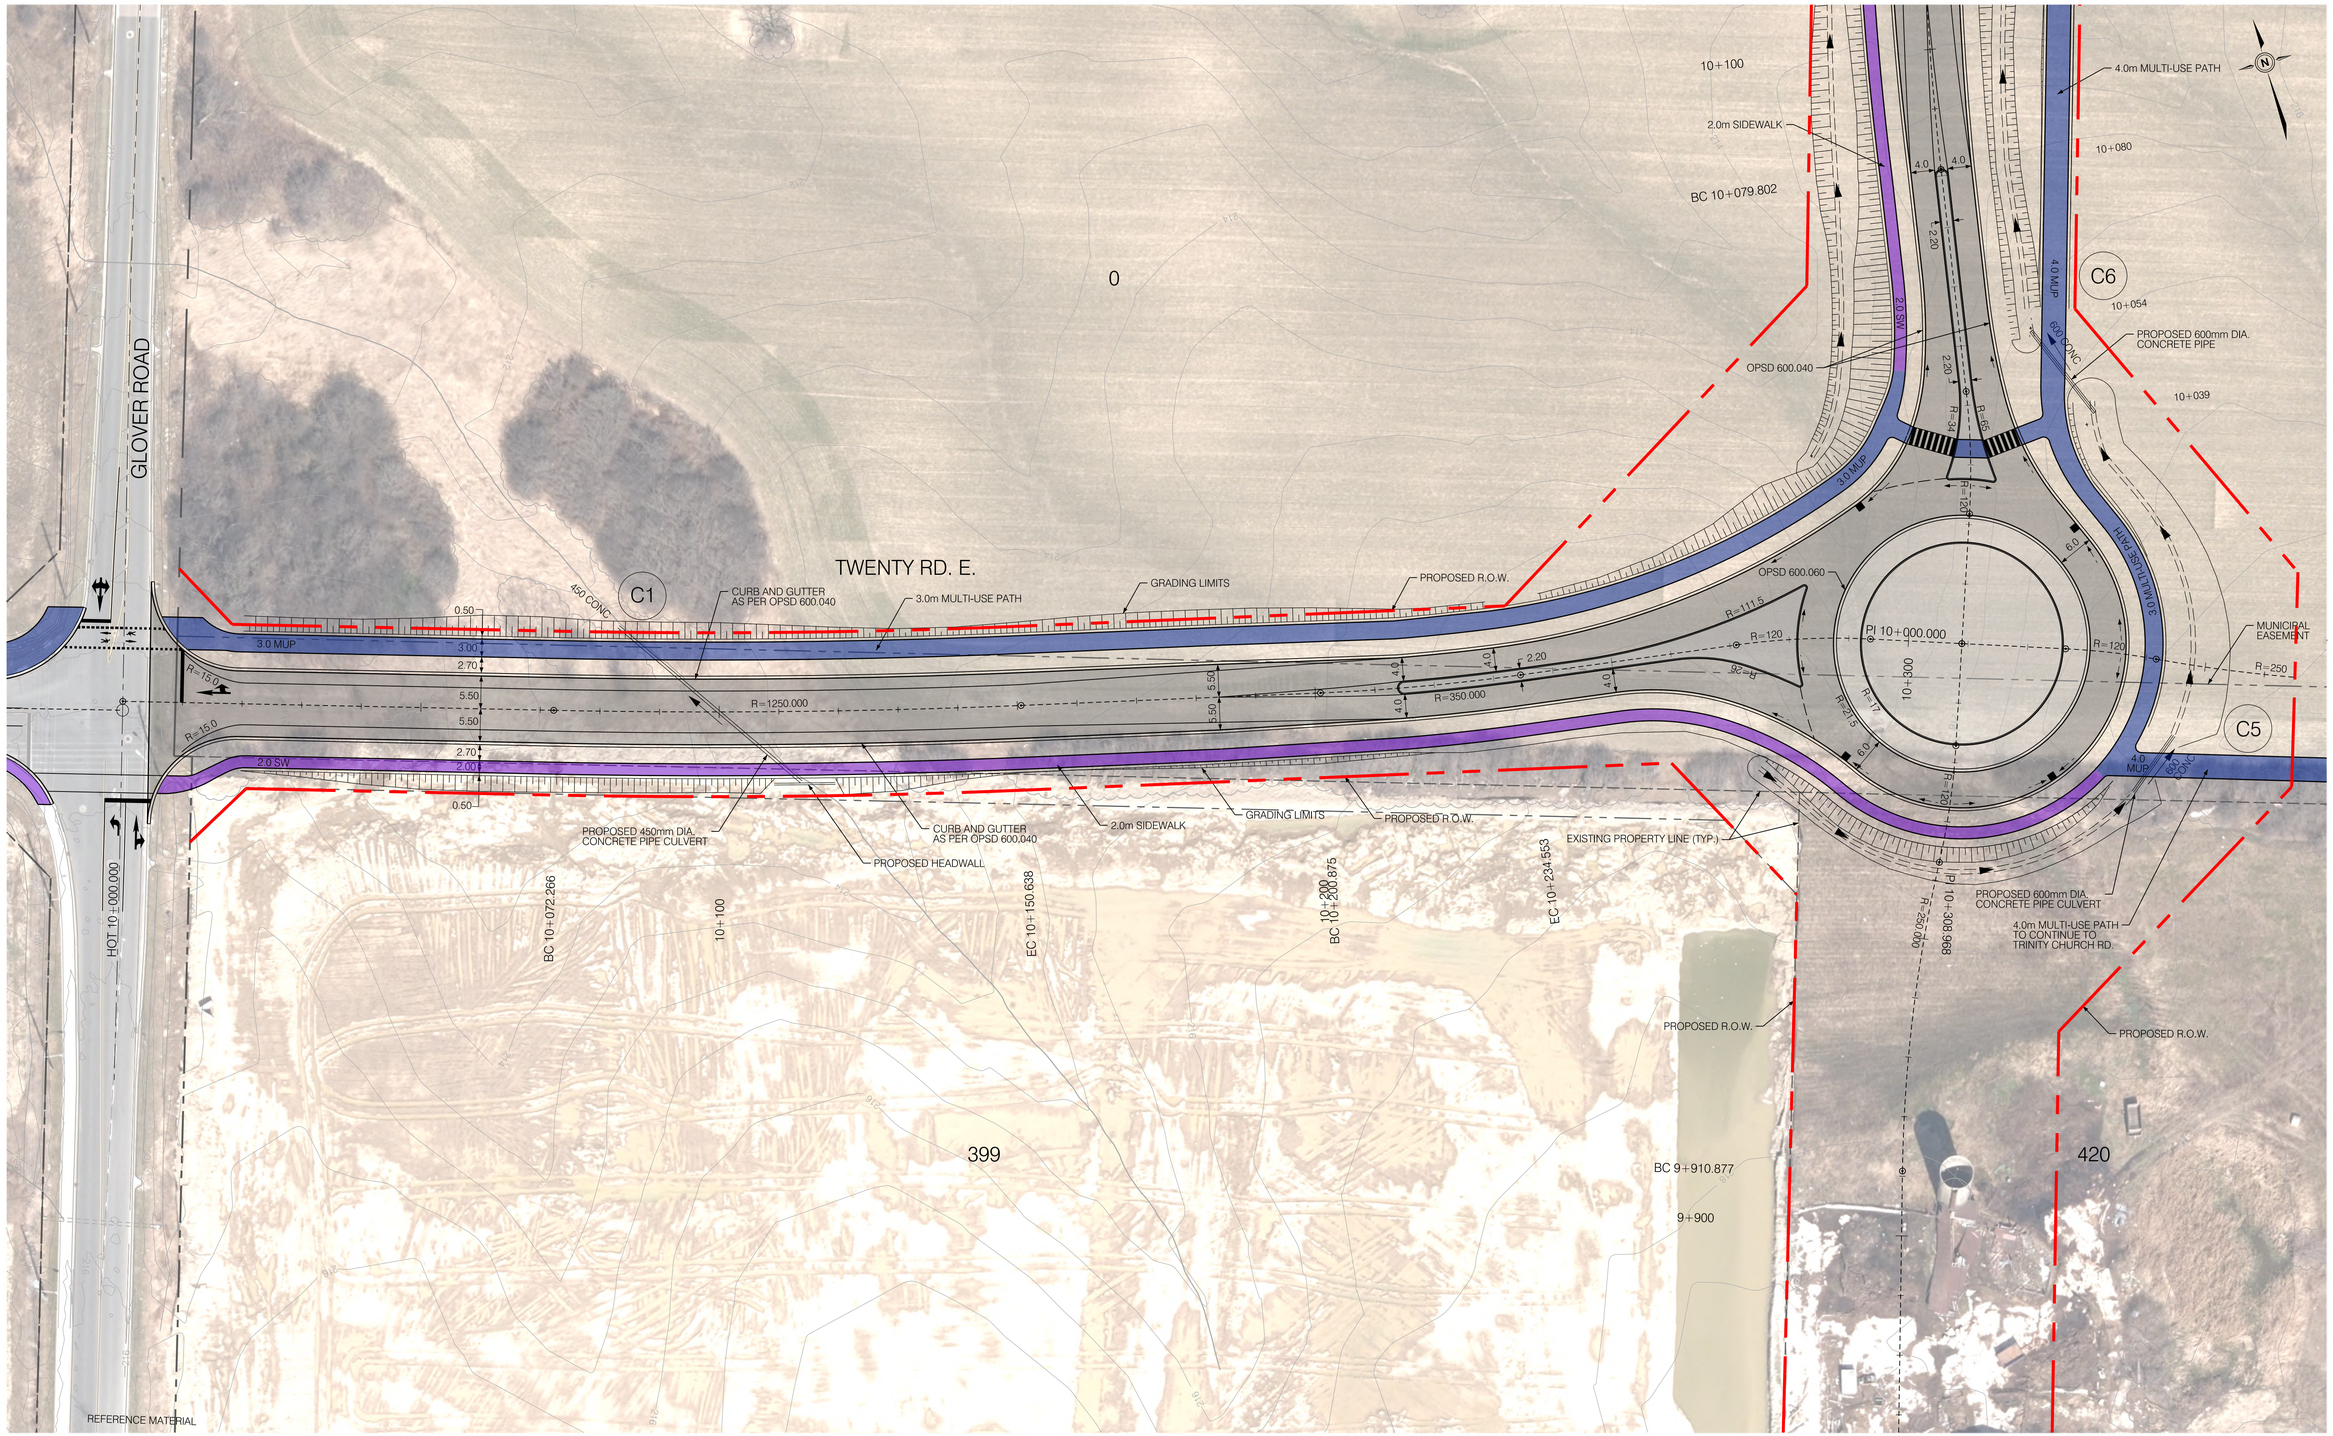

No.	REVISIONS	INITIAL	DATE
1	ISSUED FOR PRESENTATION	A.B.	05-03-25
2	ISSUED FOR PRESENTATION	A.B.	29-04-25

REFERENCE MATERIAL

ACTIVITIES	
Surveyed By:	
Survey Date:	
Drawn By:	A.B.
Drawn Date:	29-04-25
Design By:	R.M.
Design Date:	29-04-25

SCALES
0 5m 10m 20m
HORIZONTAL 1:500

Dimensions shown on this plan are in millimetres unless otherwise noted

AECOM

Project Manager (Design)
NAME

Manager of Design
NAME

Hamilton
Planning and Economic Development Department

TWENTY RD. E. AND UPPER RED HILL VALLEY PKWY.

TWENTY RD. E. EXTENSION ROLL PLAN