

SUPPLEMENTAL LEGEND:

- PROPOSED ROADWAY/MULTI-USE PATH
- PROPOSED SIDEWALK/MEDIAN
- EXISTING R.O.W.
- PROPOSED 36m R.O.W.
- PROPOSED GRADING
- BUS STOP
- CONCEPTUAL STORM SEWER

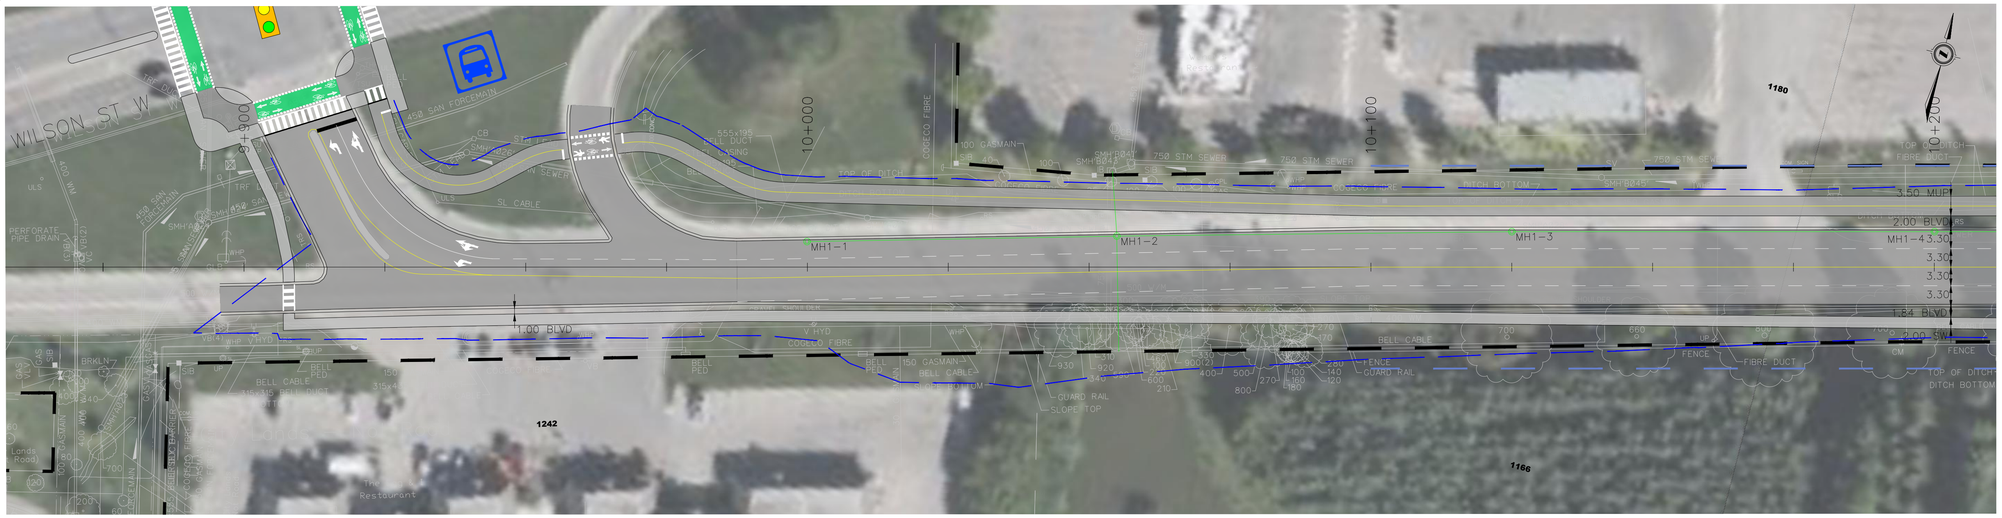

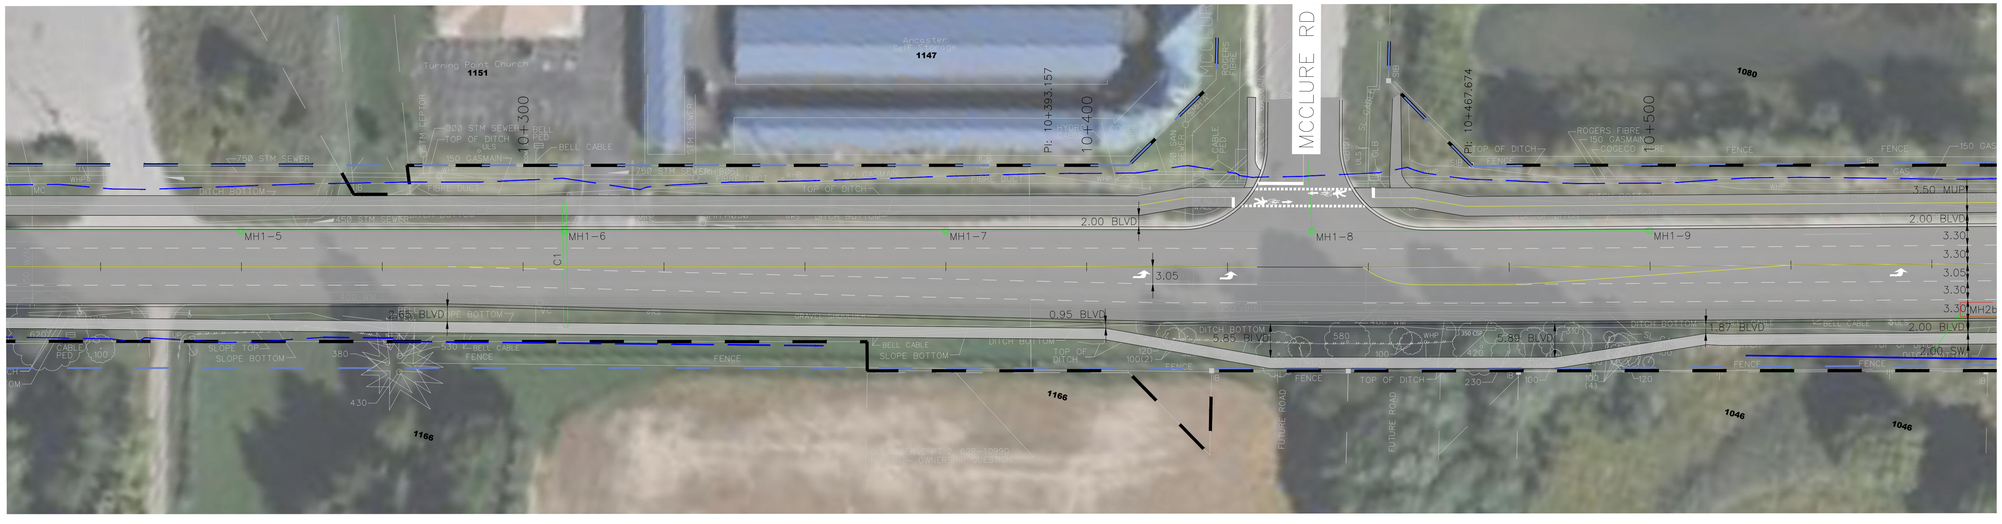

EXISTING SERVICES	DRAWING #, SOURCE	DATE	CONSTRUCTED SERVICES	COMPLETION

DETAILS	
DESIGN	
DRAWN BY	FB
CHECKED	
APPROVED	
DATE	MAY 2025
1650-01196	

No.	REVISIONS	DATE	CONSULTANT

CONSULTANT OR DIVISION

Stantec

Stantec Consulting Ltd.
171 Queens Avenue
London ON Canada
N6A 5J7
Tel. 519.645.2007
Fax. 519.645.6575
www.stantec.com

ENGINEER'S STAMP

Hamilton

SCALE

TITLE

GARNER ROAD EA
CONCEPTUAL STORM SEWER LAYOUT

GARNER ROAD
PRELIMINARY OPTION 2


PROJECT No. TS------


SHEET No. 01

PLAN FILE No.

V:\01650\ecweb\165001650\conf\engineering\highway\Garner-Rd-Options\196_Garner-Rd-2P-Option1-1.dwg
5/29/2025 3:30 PM Bryanwy

1650-01196 GARNER ROAD PRELIMINARY OPTIONS

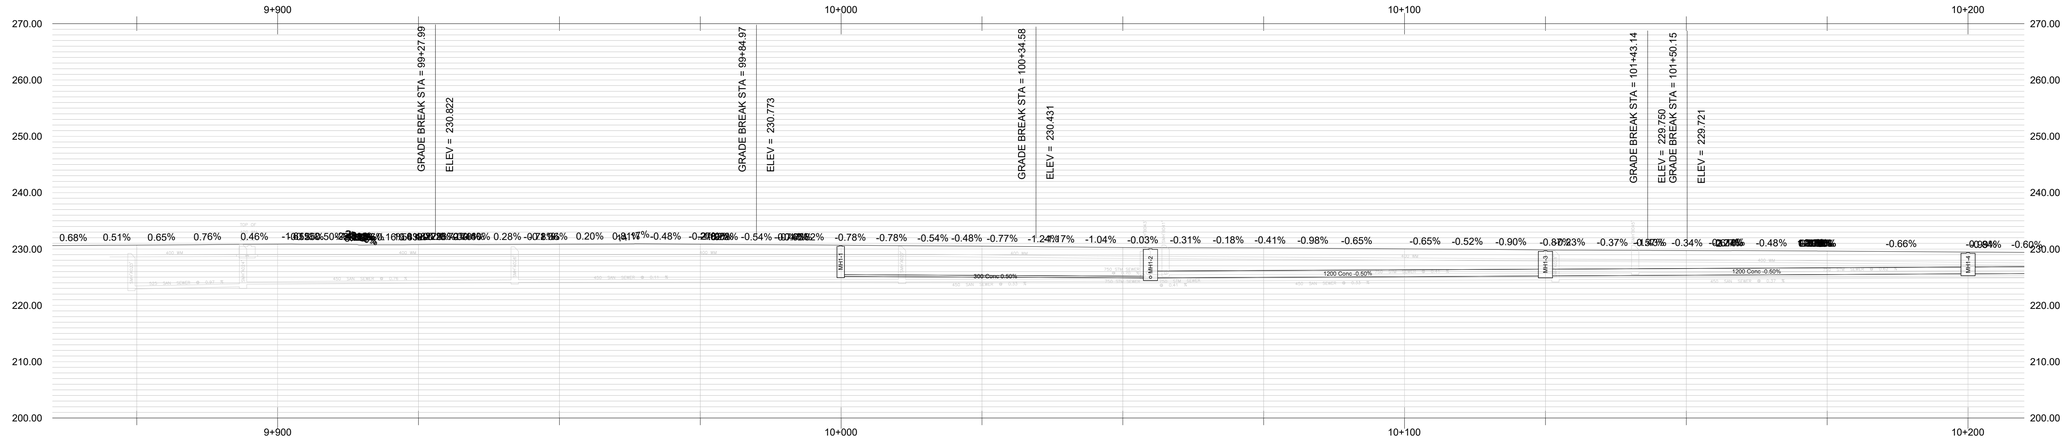

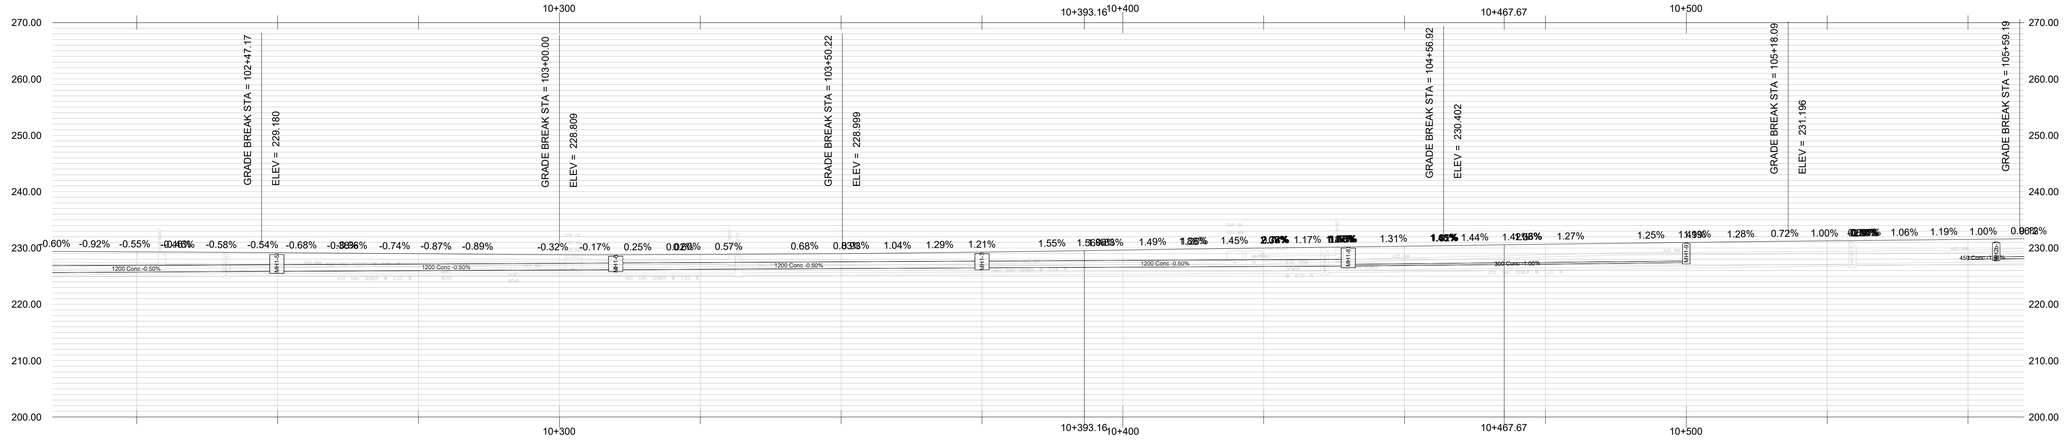

\\AD\012_PRT001\work_group\01650\active\1650011\$R\preliminary\drawing\highway_c_58.04 --corridor\1196_Corner-Rd-3P--Option3--3_C3D.dwg
5/7/2025 1:55 PM By:hpoonam

1650-01196 GARNER ROAD PRELIMINARY OPTIONS

EXISTING SERVICES	DRAWING #, SOURCE	DATE	CONSTRUCTED SERVICES	COMPLETION

DETAILS	No.	REVISIONS	DATE	CONSULTANT
DESIGN				
DRAWN BY FB				
CHECKED				
APPROVED				
DATE MAY 2025				
1650-01196				

CONSULTANT OR DIVISION

Stantec

Stantec Consulting Ltd.
171 Queens Avenue
London ON Canada
N6A 5J7
Tel. 519.645.2007
Fax. 519.645.6575
www.stantec.com

ENGINEER'S STAMP

Hamilton

SCALE

TITLE


GARNER ROAD EA
CONCEPTUAL STORM SEWER LAYOUT


GARNER ROAD
PRELIMINARY OPTION 2

PROJECT No.
TS------

SHEET No.
02

PLAN FILE No.

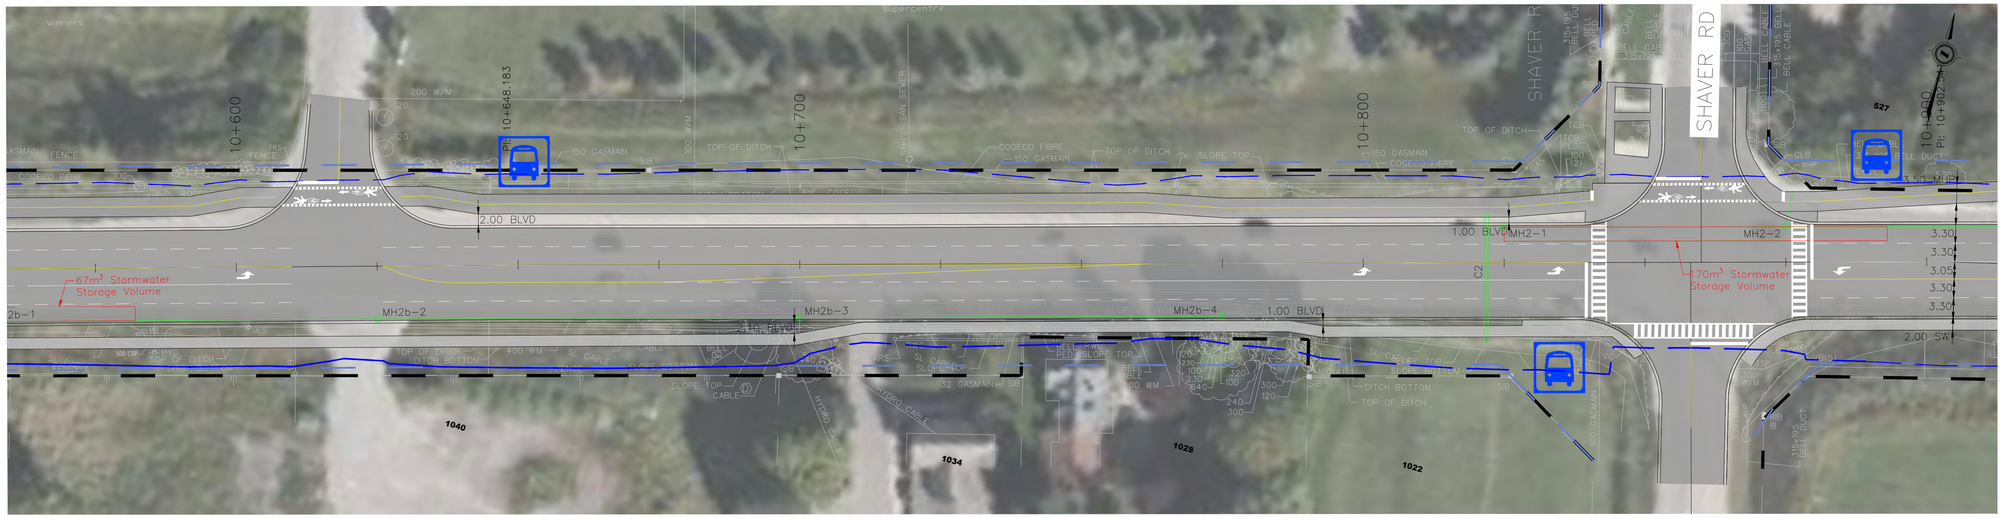

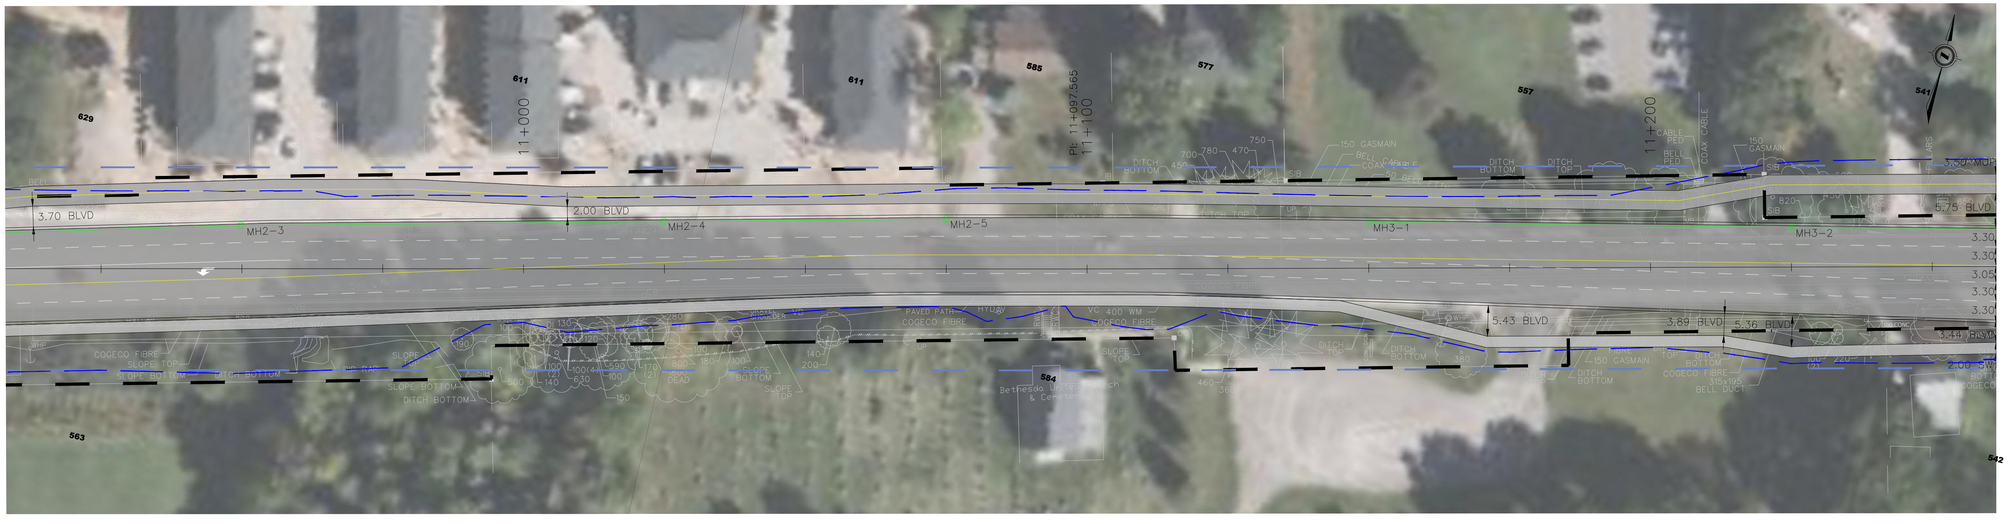

EXISTING SERVICES	DRAWING #, SOURCE	DATE	CONSTRUCTED SERVICES	COMPLETION

DETAILS	
DESIGN	
DRAWN BY	FB
CHECKED	
APPROVED	
DATE	MAY 2025
1650-01196	

No.	REVISIONS	DATE	CONSULTANT

CONSULTANT OR DIVISION

Stantec

Stantec Consulting Ltd.
171 Queens Avenue
London ON Canada
N6A 5J7
Tel. 519.645.2007
Fax. 519.645.6575
www.stantec.com

ENGINEER'S STAMP

Hamilton

SCALE

TITLE

GARNER ROAD EA
CONCEPTUAL STORM SEWER LAYOUT


GARNER ROAD
PRELIMINARY OPTION 2

PROJECT No.
TS------

SHEET No.
03

PLAN FILE No.

V:\01650\active\1650111\05-preliminary\drawing\highway\Garner-Rd-Options\196_Garner-Rd-2P-Option2-1.dwg
5/29/2025 9:46 AM Bjrobertson
1650-01196 GARNER ROAD PRELIMINARY OPTIONS

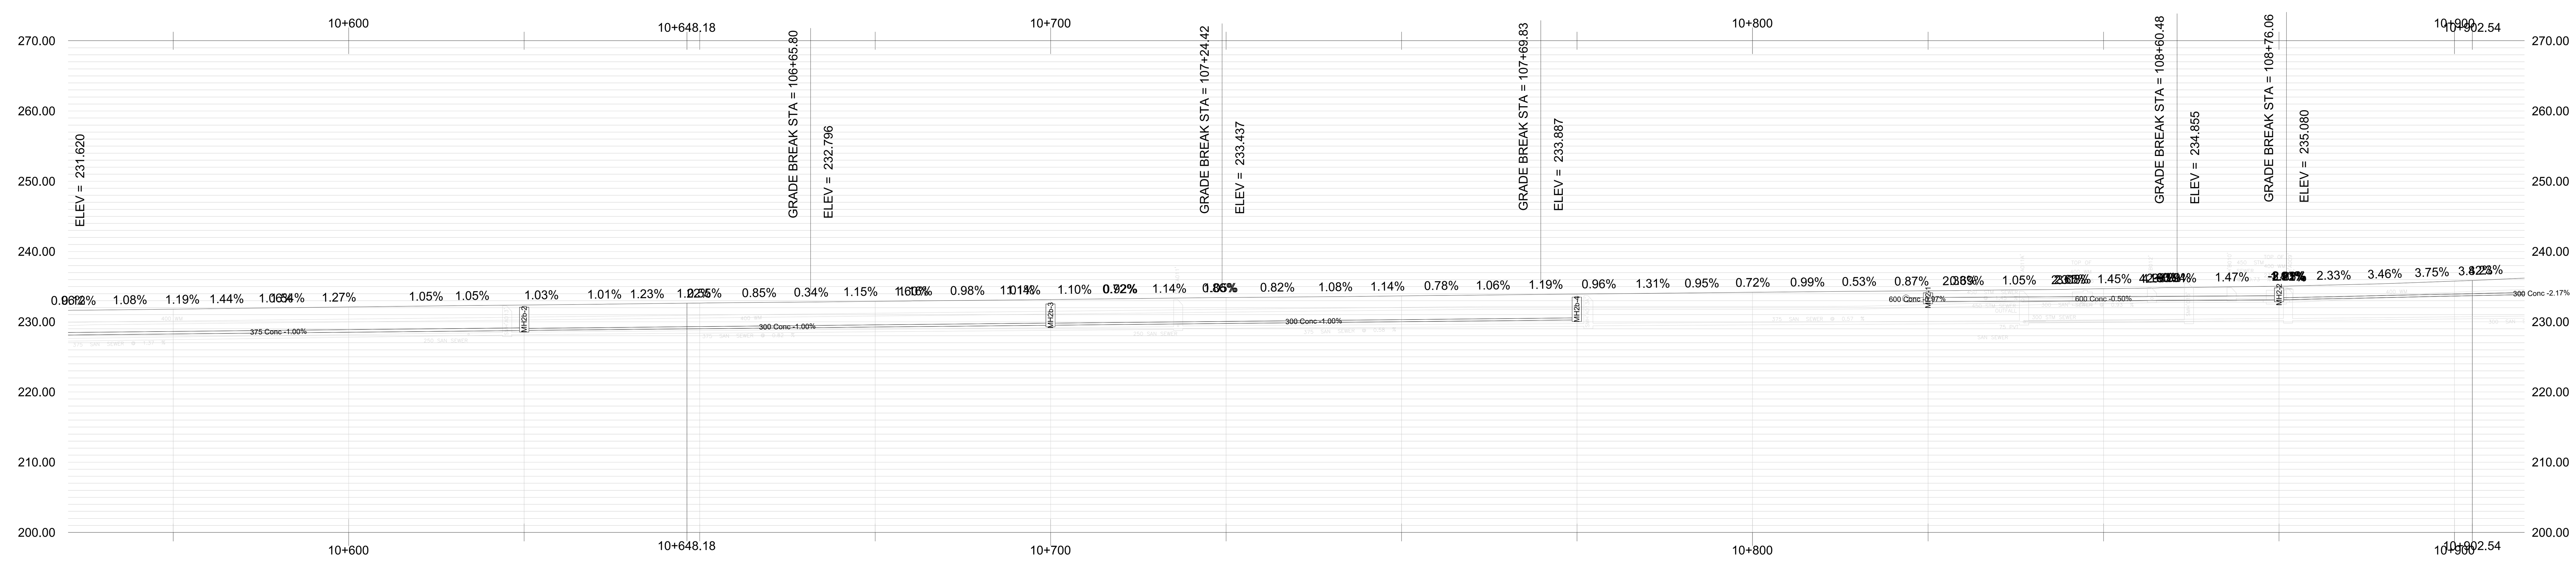



\\CA0217-PPFSS01\work_group\01650\active\165001196\preliminary\drawing\highway_c3d\04-corridor\1196_Garner-Rd-DP-Option2-3_C3D.dwg
5/7/2025 2:18 PM By:fbondame
1650-01196 GARNER ROAD PRELIMINARY OPTIONS

EXISTING SERVICES	DRAWING #, SOURCE	DATE	CONSTRUCTED SERVICES	COMPLETION	DETAILS	No.	REVISIONS	DATE	CONSULTANT
					DESIGN				
					DRAWN BY FB				
					CHECKED				
					APPROVED				
					DATE MAY 2025				
					1650-01196				

CONSULTANT OR DIVISION

Stantec

Stantec Consulting Ltd.
171 Queens Avenue
London ON Canada
N6A 5J7
Tel. 519.645.2007
Fax. 519.645.6575
www.stantec.com

ENGINEER'S STAMP

Hamilton

SCALE

TITLE


GARNER ROAD EA
CONCEPTUAL STORM SEWER LAYOUT

GARNER ROAD
PRELIMINARY OPTION 2

PROJECT No. TS------

SHEET No. 04

PLAN FILE No.

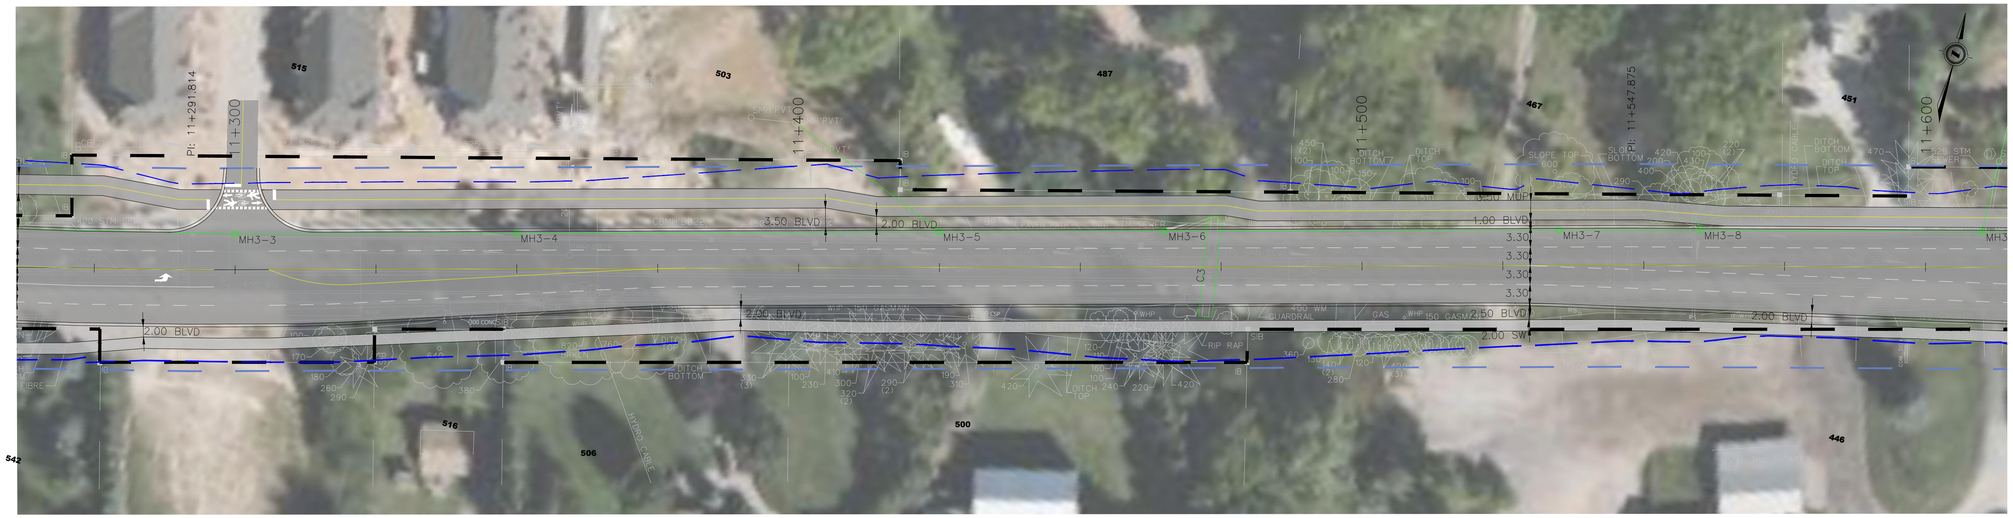



EXISTING SERVICES	DRAWING #, SOURCE	DATE	CONSTRUCTED SERVICES	COMPLETION

DETAILS	
DESIGN	
DRAWN BY	FB
CHECKED	
APPROVED	
DATE	MAY 2025
1650-01196	

No.	REVISIONS	DATE	CONSULTANT

CONSULTANT OR DIVISION

Stantec

Stantec Consulting Ltd.
171 Queens Avenue
London ON Canada
N6A 5J7
Tel. 519.645.2007
Fax. 519.645.6575
www.stantec.com

ENGINEER'S STAMP

Hamilton

SCALE

TITLE

GARNER ROAD EA
CONCEPTUAL STORM SEWER LAYOUT


GARNER ROAD
PRELIMINARY OPTION 2


PROJECT No. TS------

SHEET No. 05

PLAN FILE No.

V:\1650\active\1650119\5-preliminary\drawing\highway\Garner-Rd-Options\1196_Garner-Rd-OP-Option2-1.dwg
5/29/2025 9:25 AM Bjorkesey
1650-01196 GARNER ROAD PRELIMINARY OPTIONS

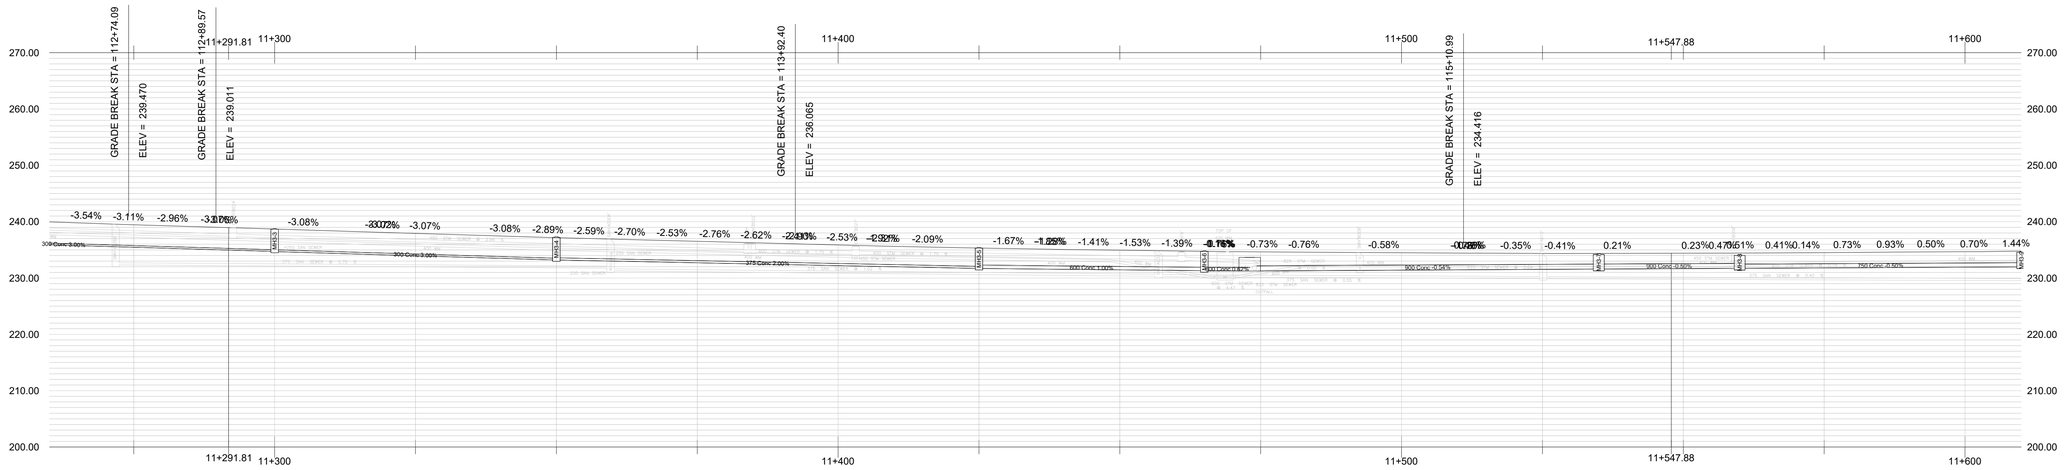

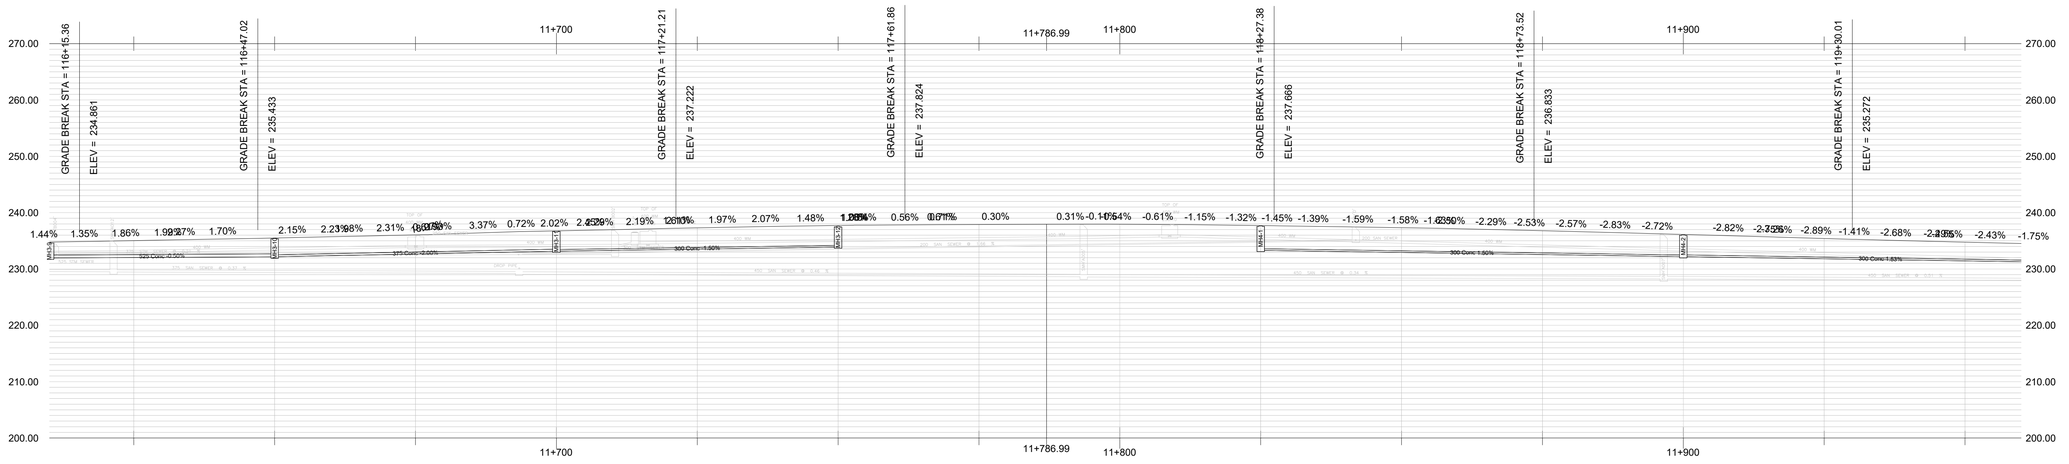

EXISTING SERVICES	DRAWING #, SOURCE	DATE	CONSTRUCTED SERVICES	COMPLETION	DETAILS	No.	REVISIONS	DATE	CONSULTANT
					DESIGN				
					DRAWN BY FB				
					CHECKED				
					APPROVED				
					DATE MAY 2025				
					1650-01196				

CONSULTANT OR DIVISION

Stantec

Stantec Consulting Ltd.
171 Queens Avenue
London ON Canada
N6A 5J7
Tel. 519.645.2007
Fax. 519.645.6575
www.stantec.com

ENGINEER'S STAMP

Hamilton

SCALE

TITLE

GARNER ROAD EA
CONCEPTUAL STORM SEWER LAYOUT

GARNER ROAD
PRELIMINARY OPTION 2

PROJECT No. TS------

SHEET No. 06

PLAN FILE No.

\\AMER2-PPFSS01\work_group\01650\active\1650119\preliminary\drawing\Hydrway_c_SA1.04--corridor\1196_Corner-Rd-SP--Option3_3_C3D.dwg
5/7/2025 2:18 PM
By:hpocsarn

1650-01196 GARNER ROAD PRELIMINARY OPTIONS



EXISTING SERVICES	DRAWING #, SOURCE	DATE	CONSTRUCTED SERVICES	COMPLETION	DETAILS	No.	REVISIONS	DATE	CONSULTANT
					DESIGN				
					DRAWN BY FB				
					CHECKED				
					APPROVED				
					DATE MAY 2025				
					1650-01196				

CONSULTANT OR DIVISION

Stantec

Stantec Consulting Ltd.
171 Queens Avenue
London ON Canada
N6A 5J7
Tel. 519.645.2007
Fax. 519.645.6575
www.stantec.com

ENGINEER'S STAMP

Hamilton

SCALE

TITLE

GARNER ROAD EA
CONCEPTUAL STORM SEWER LAYOUT


GARNER ROAD
PRELIMINARY OPTION 2

PROJECT No.
TS------


SHEET No.
07

PLAN FILE No.

V:\01650\active\1650111\96_preliminary\drawing\Highway\Garner-Rd-Options\1196_Garner-Rd-EA-Option-1.dwg
5/29/2025 9:23 AM Brandony
1650-01196 GARNER ROAD PRELIMINARY OPTIONS

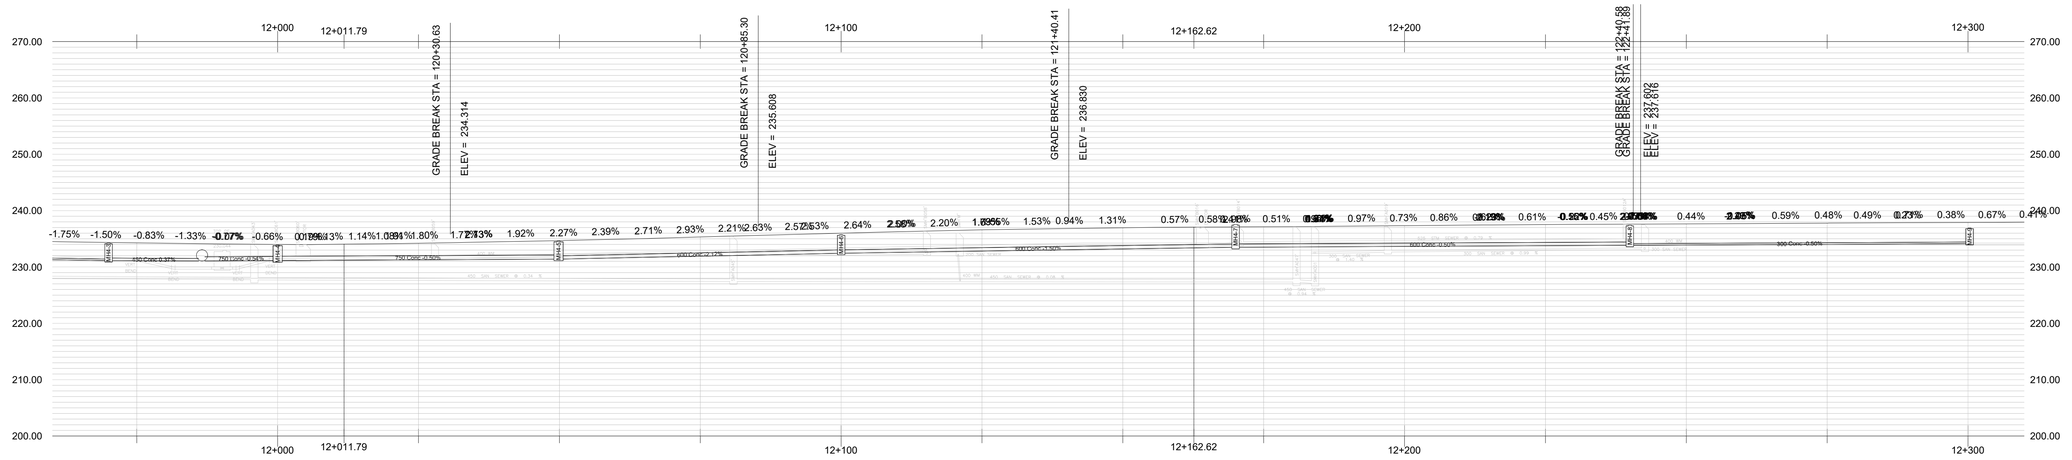

Station

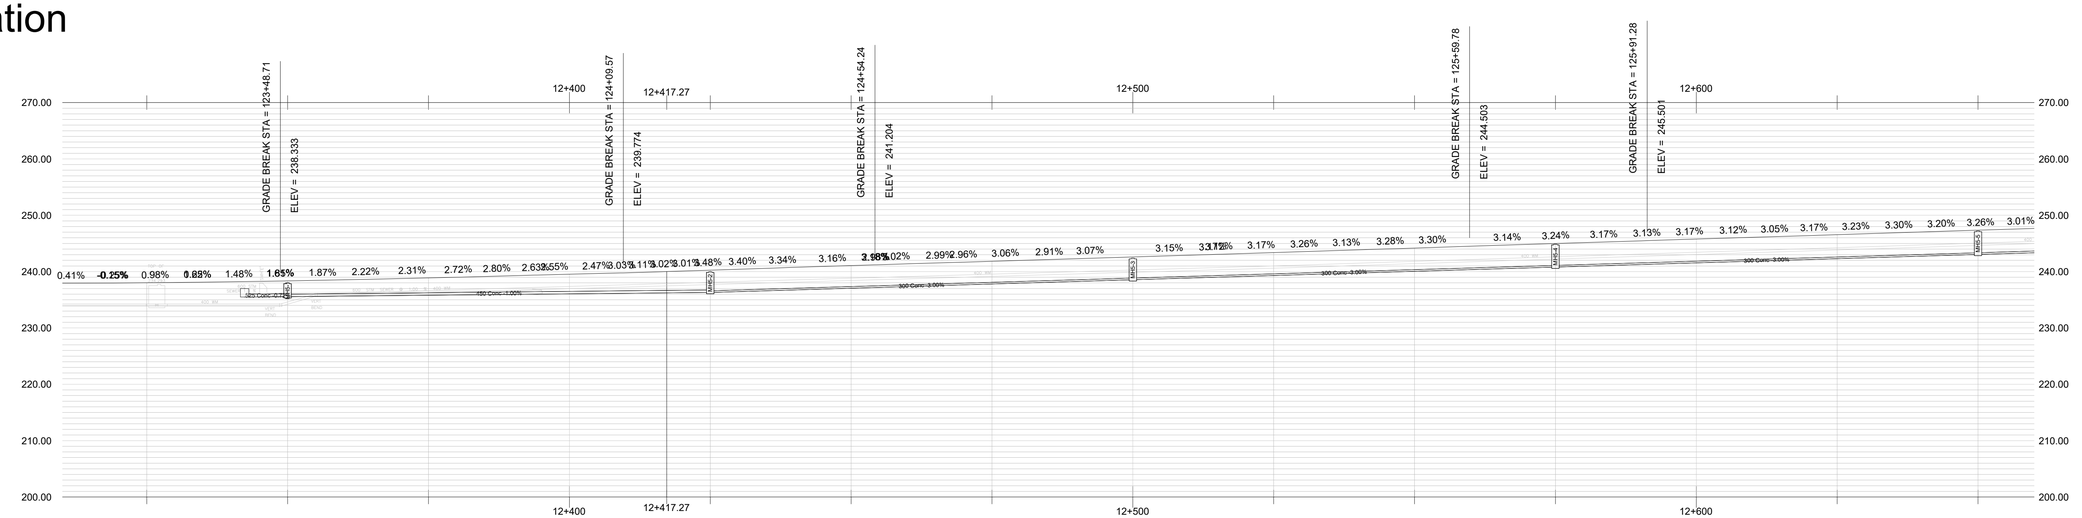

Station

\\CAD27-PPFS01\work_group\1650\active\165001196\preliminary\drawing\hydrawy_L3.dwg
5/7/2025 2:16 PM ByDustonH
1650-01196 GARNER ROAD PRELIMINARY OPTIONS

EXISTING SERVICES	DRAWING #, SOURCE	DATE	CONSTRUCTED SERVICES	COMPLETION

DETAILS	
DESIGN	
DRAWN BY	FB
CHECKED	
APPROVED	
DATE	MAY 2025
1650-01196	

No.	REVISIONS	DATE	CONSULTANT

CONSULTANT OR DIVISION

Stantec

Stantec Consulting Ltd.
171 Queens Avenue
London ON Canada
N6A 5J7
Tel. 519.645.2007
Fax. 519.645.6575
www.stantec.com

ENGINEER'S STAMP

Hamilton

SCALE

TITLE


GARNER ROAD EA
CONCEPTUAL STORM SEWER LAYOUT

GARNER ROAD
PRELIMINARY OPTION 2

PROJECT No.
TS------

SHEET No.
08

PLAN FILE No.

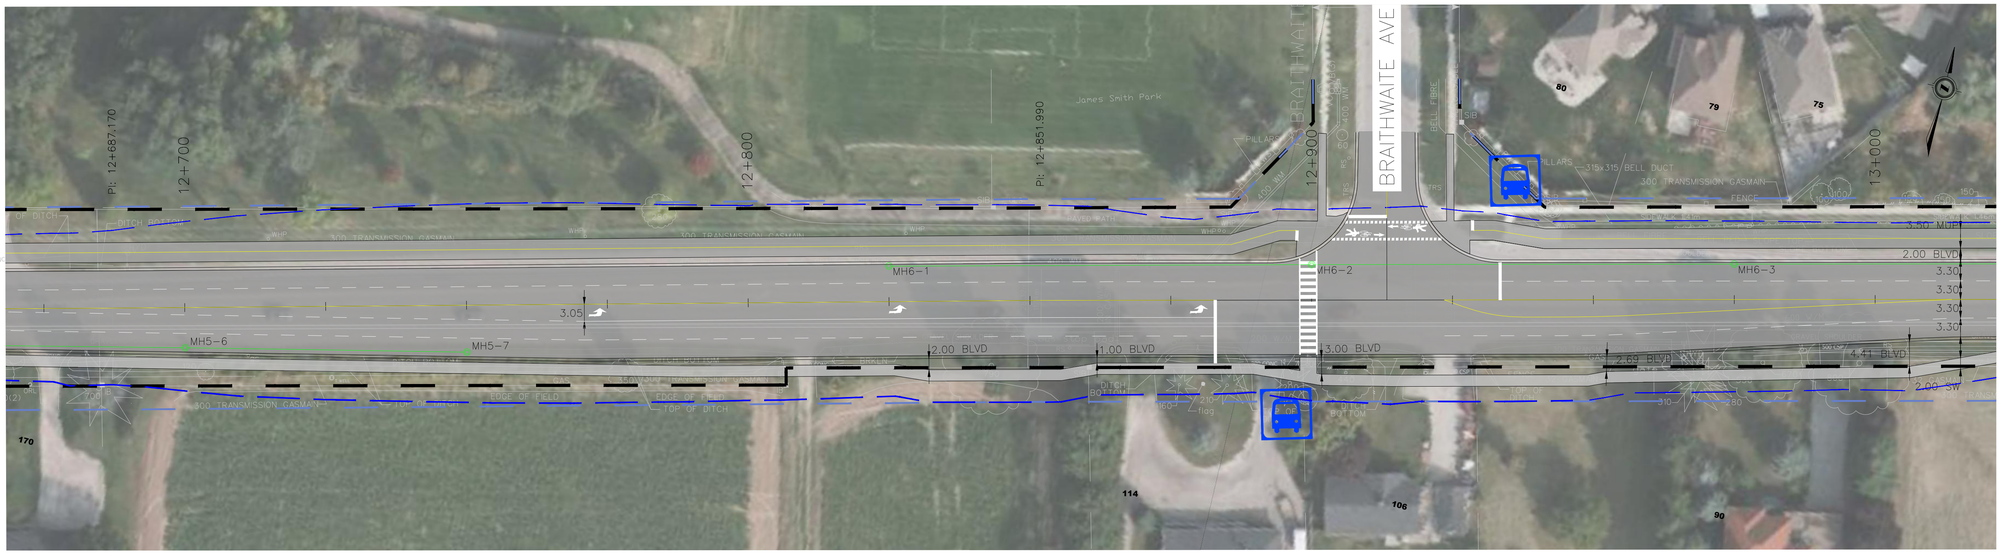



EXISTING SERVICES	DRAWING #, SOURCE	DATE	CONSTRUCTED SERVICES	COMPLETION

DETAILS	
DESIGN	
DRAWN BY	FB
CHECKED	
APPROVED	
DATE	MAY 2025
1650-01196	

No.	REVISIONS	DATE	CONSULTANT

CONSULTANT OR DIVISION

Stantec

Stantec Consulting Ltd.
171 Queens Avenue
London ON Canada
N6A 5J7
Tel. 519.645.2007
Fax. 519.645.6575
www.stantec.com

ENGINEER'S STAMP

Hamilton

SCALE

TITLE

GARNER ROAD EA
CONCEPTUAL STORM SEWER LAYOUT


GARNER ROAD
PRELIMINARY OPTION 2


PROJECT No.
TS------

SHEET No.
09

PLAN FILE No.

\\CD1650\active\1650\196\preliminary\drawing\Highway\Garner-Rd-Options\1196_Garner-Rd-GP-Options-1.dwg
5/29/2025 9:21 AM Brandonly
1650-01196 GARNER ROAD PRELIMINARY OPTIONS

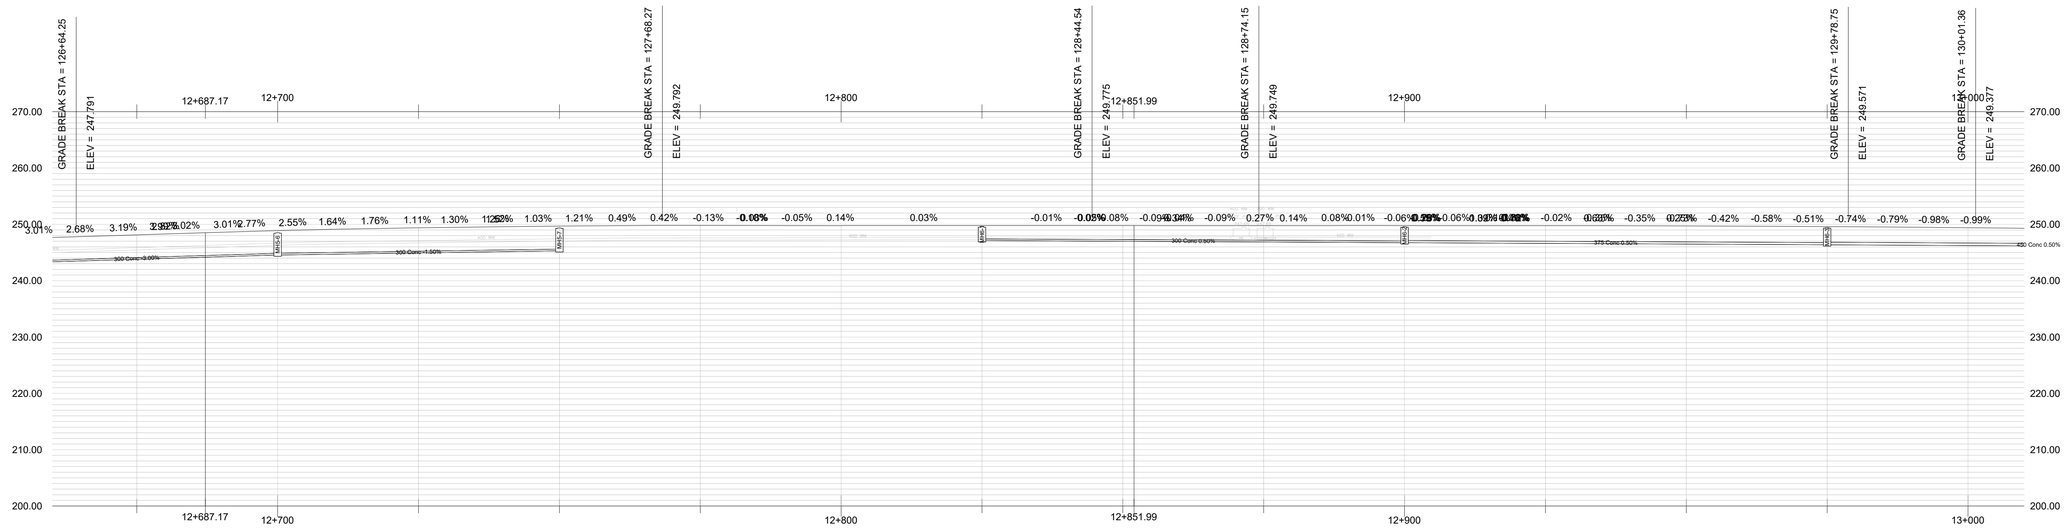

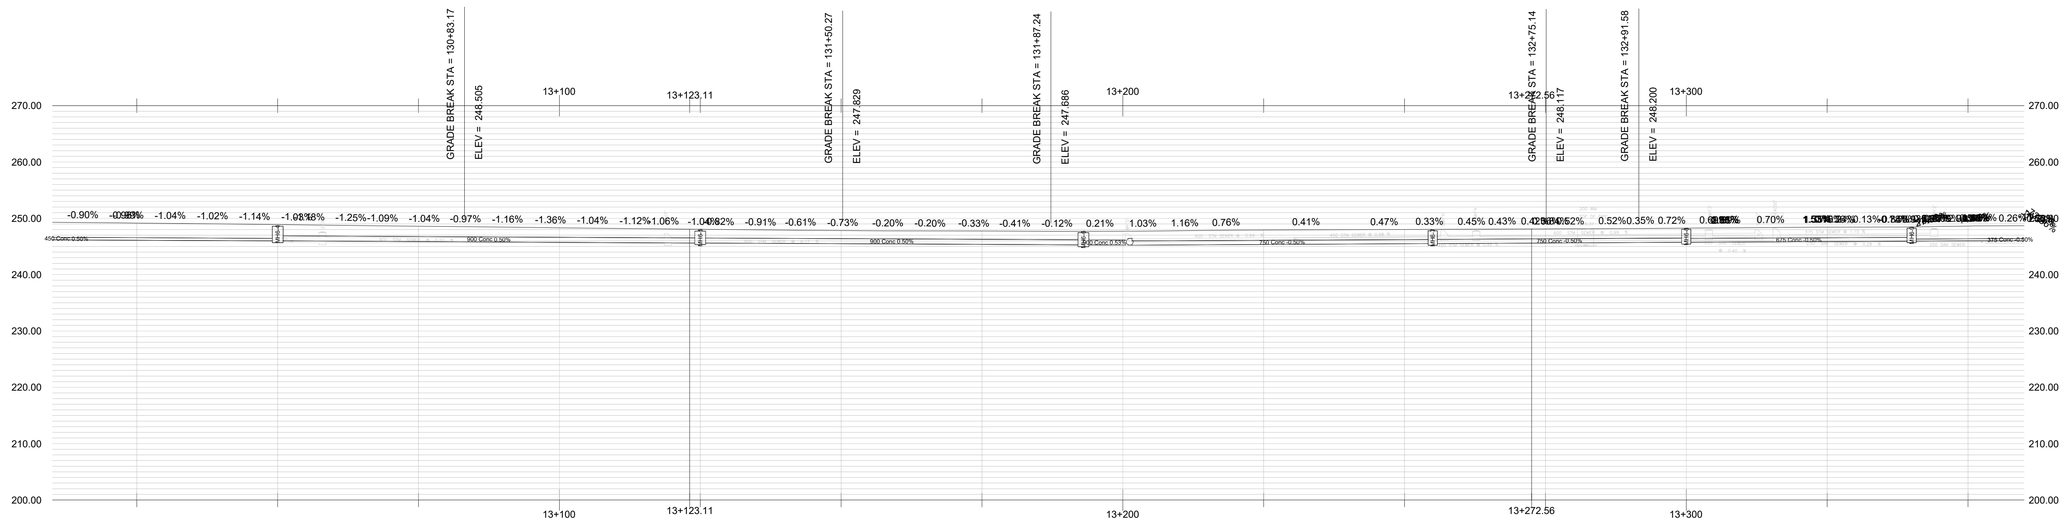

EXISTING SERVICES	DRAWING #, SOURCE	DATE	CONSTRUCTED SERVICES	COMPLETION

DETAILS	
DESIGN	
DRAWN BY	FB
CHECKED	
APPROVED	
DATE	MAY 2025
1650-01196	

No.	REVISIONS	DATE	CONSULTANT

CONSULTANT OR DIVISION

Stantec

Stantec Consulting Ltd.
171 Queens Avenue
London ON Canada
N6A 5J7
Tel. 519.645.2007
Fax. 519.645.6575
www.stantec.com

ENGINEER'S STAMP

Hamilton

SCALE

TITLE

GARNER ROAD EA
CONCEPTUAL STORM SEWER LAYOUT

GARNER ROAD
PRELIMINARY OPTION 2


PROJECT No.
TS------

SHEET No.
10

PLAN FILE No.

\\CA0217-PPFS01\work_group\01650\active\1650\1196\preliminary\drawing\Vp\Harv_L3\01-corridor\1196_Corner-Rd-GP-Option-3_L03.dwg
5/7/2025 2:29 PM By:bostonv
1650-01196 GARNER ROAD PRELIMINARY OPTIONS



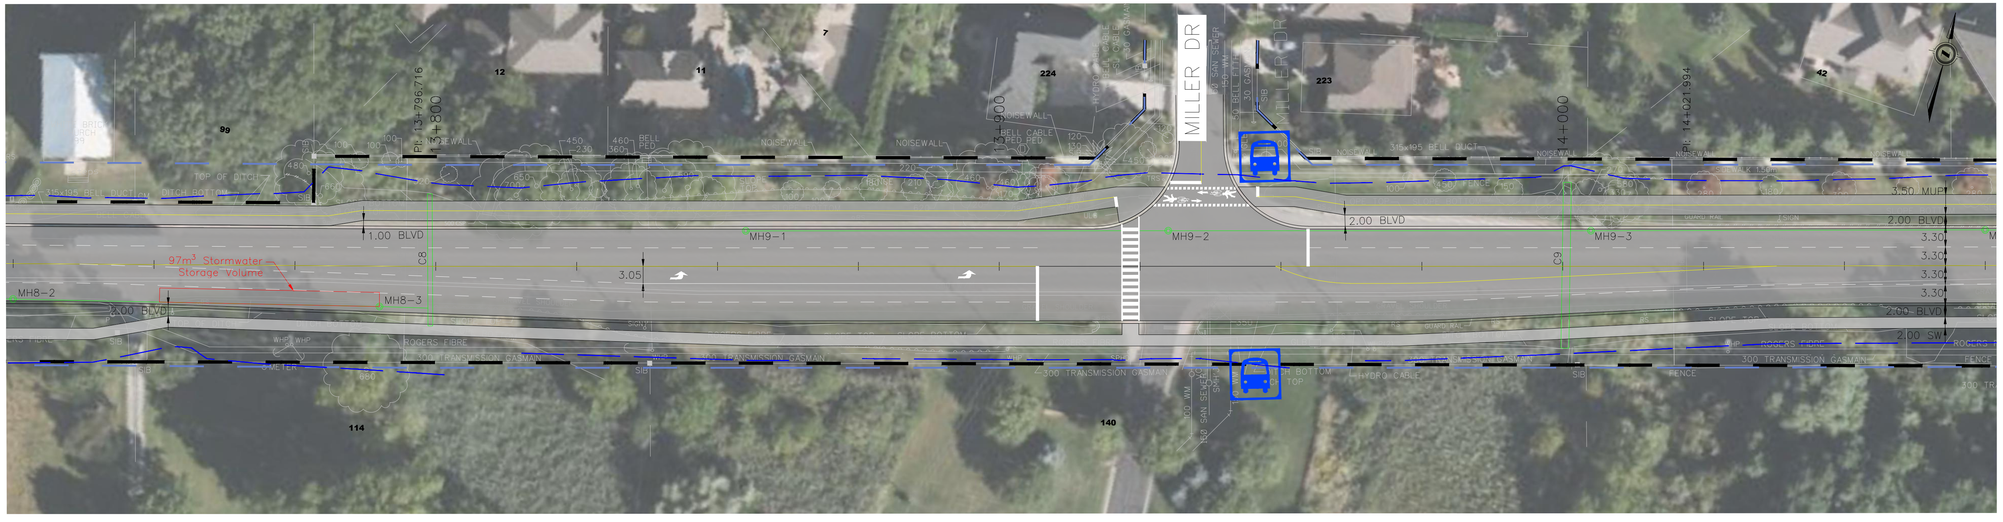

EXISTING SERVICES	DRAWING #, SOURCE	DATE	CONSTRUCTED SERVICES	COMPLETION

DETAILS	
DESIGN	
DRAWN BY	FB
CHECKED	
APPROVED	
DATE	MAY 2025
1650-01196	

No.	REVISIONS	DATE	CONSULTANT

CONSULTANT OR DIVISION

Stantec

Stantec Consulting Ltd.
171 Queens Avenue
London ON Canada
N6A 5J7
Tel. 519.645.2007
Fax. 519.645.6575
www.stantec.com

ENGINEER'S STAMP

Hamilton

SCALE

TITLE

GARNER ROAD EA
CONCEPTUAL STORM SEWER LAYOUT


GARNER ROAD
PRELIMINARY OPTION 2


PROJECT No.
TS------

SHEET No.
11

PLAN FILE No.

\\KIT0560\work\165001196\preliminary\drawing\Highway\Garner-Rd-Options\1196_Garner-Rd-SP-Option2-1.dwg
5/29/2025 9:19 AM Brostowy
1650-01196 GARNER ROAD PRELIMINARY OPTIONS

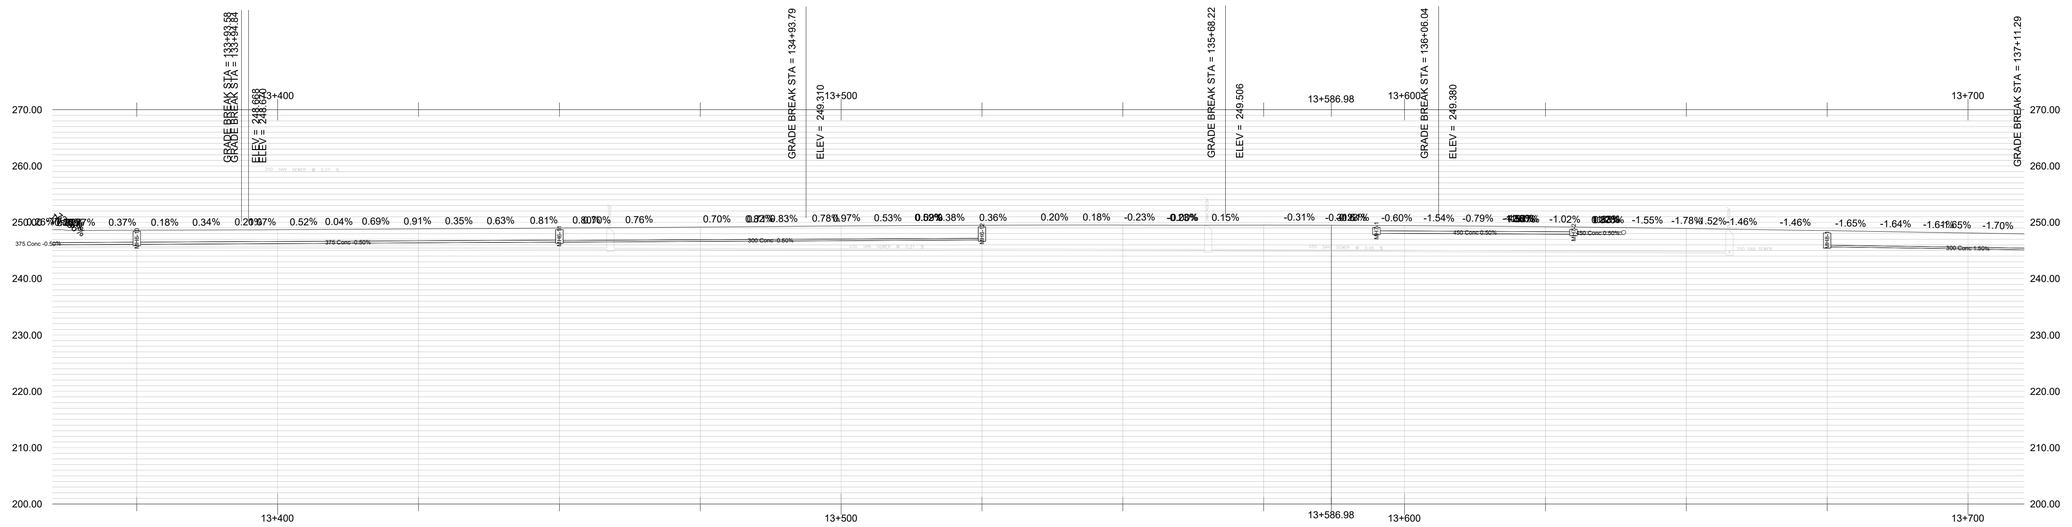

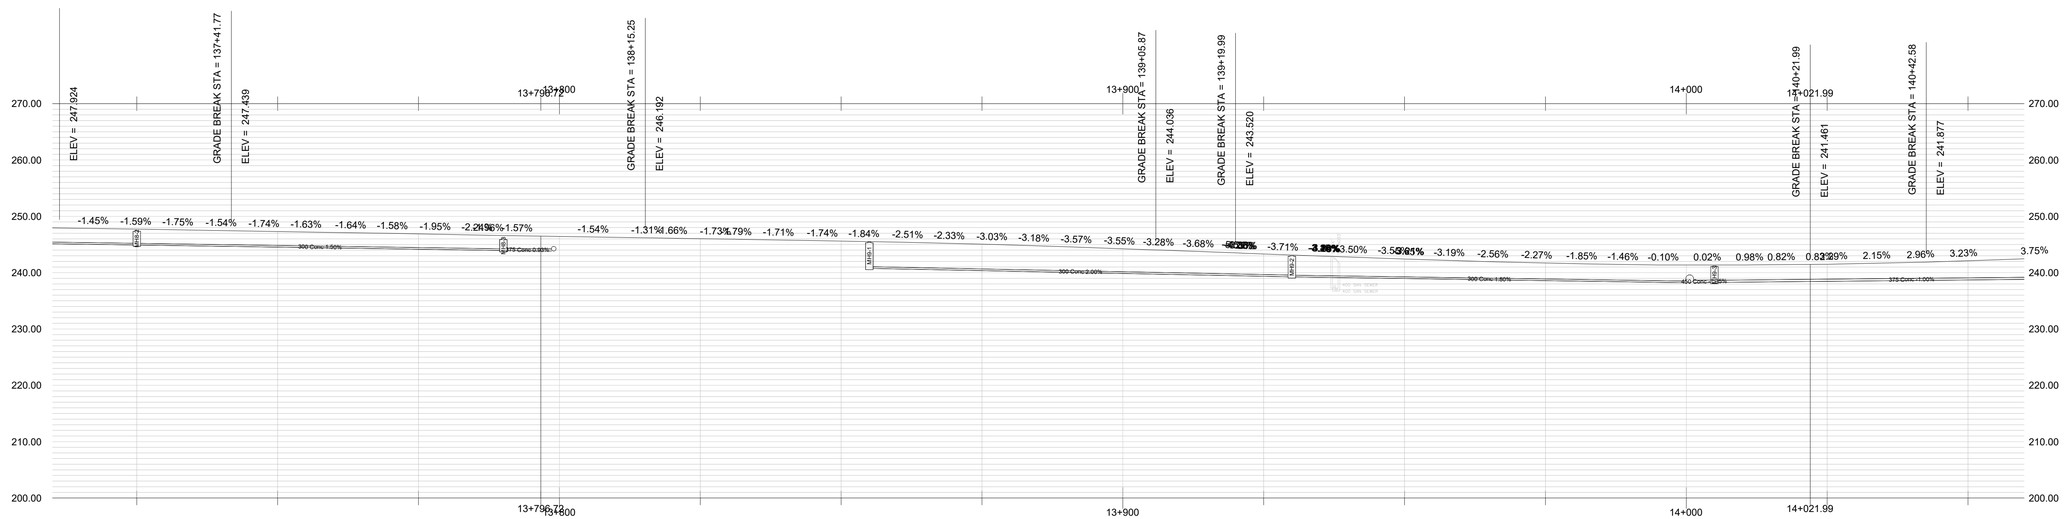

EXISTING SERVICES	DRAWING #, SOURCE	DATE	CONSTRUCTED SERVICES	COMPLETION	DETAILS	No.	REVISIONS	DATE	CONSULTANT
					DESIGN				
					DRAWN BY FB				
					CHECKED				
					APPROVED				
					DATE MAY 2025				
					1650-01196				

CONSULTANT OR DIVISION

Stantec

Stantec Consulting Ltd.
171 Queens Avenue
London ON Canada
N6A 5J7
Tel. 519.645.2007
Fax. 519.645.6575
www.stantec.com

ENGINEER'S STAMP

Hamilton

SCALE

TITLE

GARNER ROAD EA
CONCEPTUAL STORM SEWER LAYOUT

GARNER ROAD
PRELIMINARY OPTION 2

PROJECT No.
TS------


SHEET No.
12

PLAN FILE No.

\\CA0217-FPPS01\work_group\01650\active\165001961\preliminary\drawing\highway_c3d\04-corridor\119L_Corner-Rd-2P-Option2-1_C3D.dwg
3/7/2025 2:06 PM fbyhouseme

1650-01196 GARNER ROAD PRELIMINARY OPTIONS



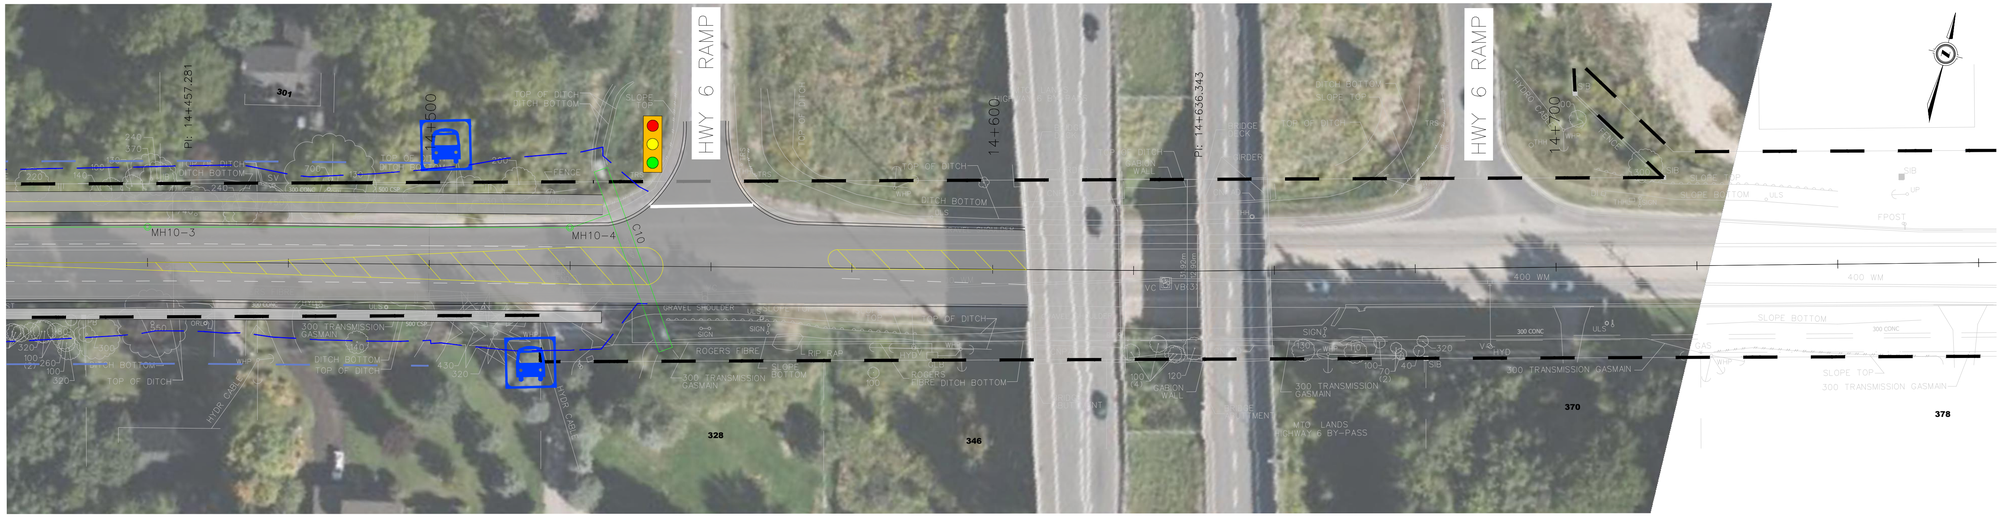

EXISTING SERVICES	DRAWING #, SOURCE	DATE	CONSTRUCTED SERVICES	COMPLETION	DETAILS	No.	REVISIONS	DATE	CONSULTANT
					DESIGN				
					DRAWN BY FB				
					CHECKED				
					APPROVED				
					DATE MAY 2025				
					1650-01196				

CONSULTANT OR DIVISION

Stantec

Stantec Consulting Ltd.
171 Queens Avenue
London ON Canada
N6A 5J7
Tel. 519.645.2007
Fax. 519.645.6575
www.stantec.com

ENGINEER'S STAMP

Hamilton

SCALE

TITLE

GARNER ROAD EA
CONCEPTUAL STORM SEWER LAYOUT


GARNER ROAD
PRELIMINARY OPTION 2


PROJECT No.
TS------

SHEET No.
13

PLAN FILE No.

V:\01650\active\1650119\5_preliminary\drawing\highway\Garner-Rd-Options\1196_Garner-Rd-EA-Options-1.dwg
5/29/2025 9:17 AM Brynsmy
1650-01196 GARNER ROAD PRELIMINARY OPTIONS

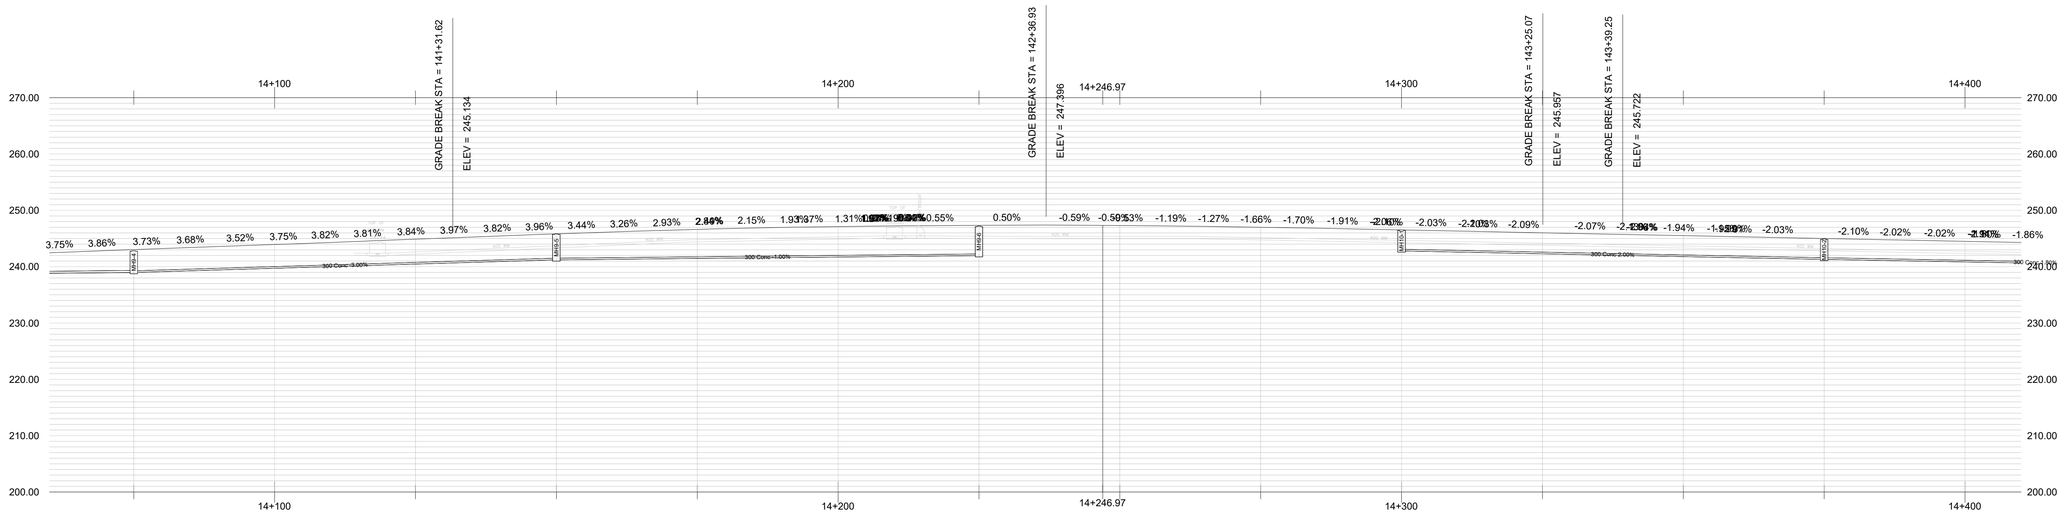

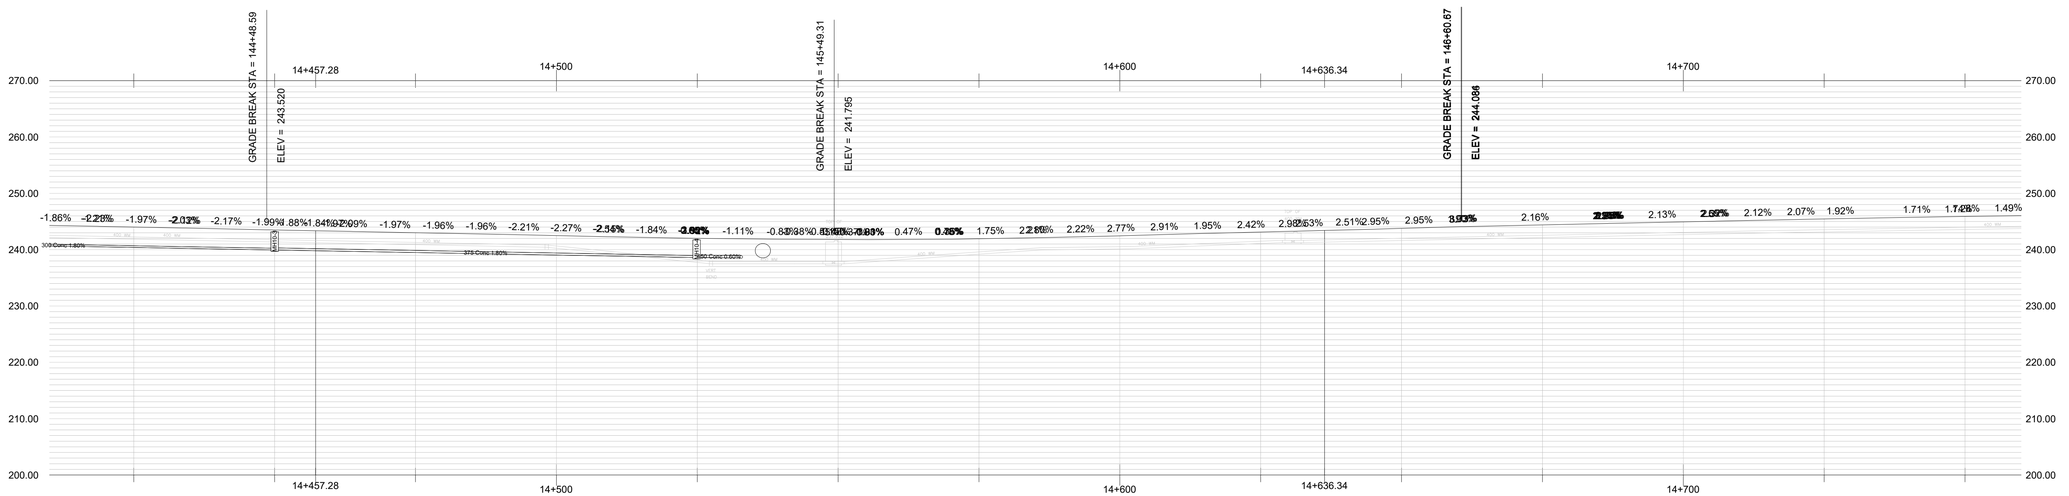

EXISTING SERVICES	DRAWING #, SOURCE	DATE	CONSTRUCTED SERVICES	COMPLETION

DETAILS	
DESIGN	
DRAWN BY	FB
CHECKED	
APPROVED	
DATE	MAY 2025
1650-01196	

No.	REVISIONS	DATE	CONSULTANT

CONSULTANT OR DIVISION

Stantec

Stantec Consulting Ltd.
171 Queens Avenue
London ON Canada
N6A 5J7
Tel. 519.645.2007
Fax. 519.645.6575
www.stantec.com

ENGINEER'S STAMP

Hamilton

SCALE

TITLE

GARNER ROAD EA
CONCEPTUAL STORM SEWER LAYOUT

GARNER ROAD
PRELIMINARY OPTION 2

PROJECT No.
TS------

SHEET No.
14

PLAN FILE No.

\\CAD12-PPFS01\work_group\01650\active\1650001196\preliminary\drawing\ref\wp_CAD\01-corridor\1196_Corner-Rd-GP-Option2-3_LCD.dwg
5/7/2025 2:28 PM By:hpoisson

1650-01196 GARNER ROAD PRELIMINARY OPTIONS