Pipeline Trail - Pipeline Parkette

Conceptual Design 2

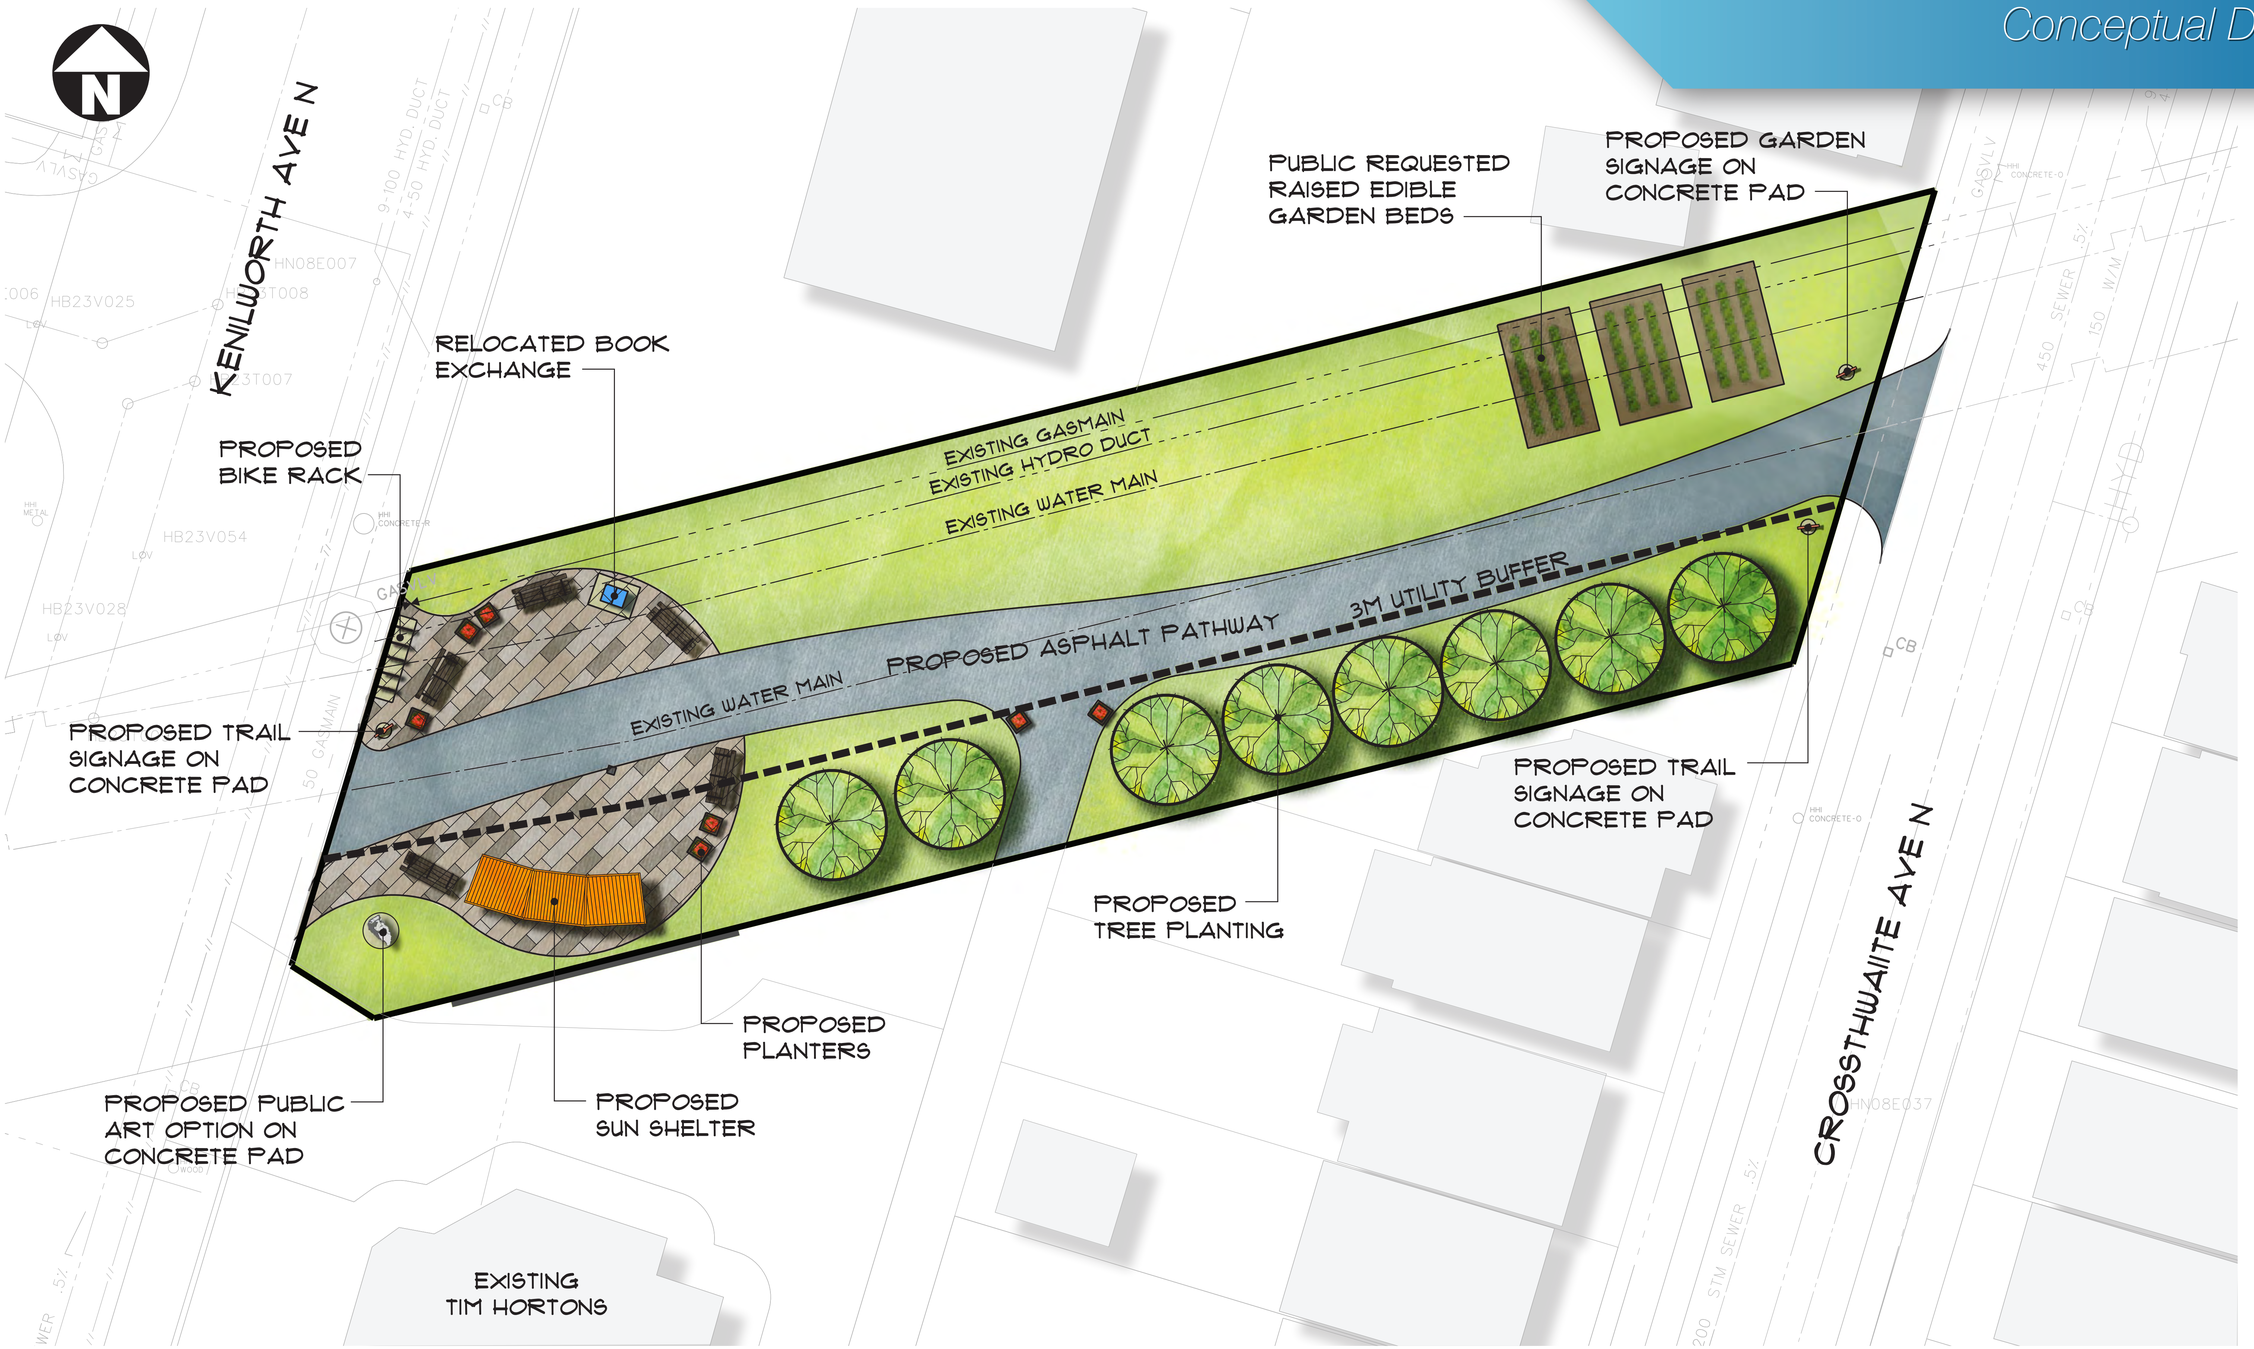

April 2016

0 5m 10m 15m

Map Scale - 1 : 300