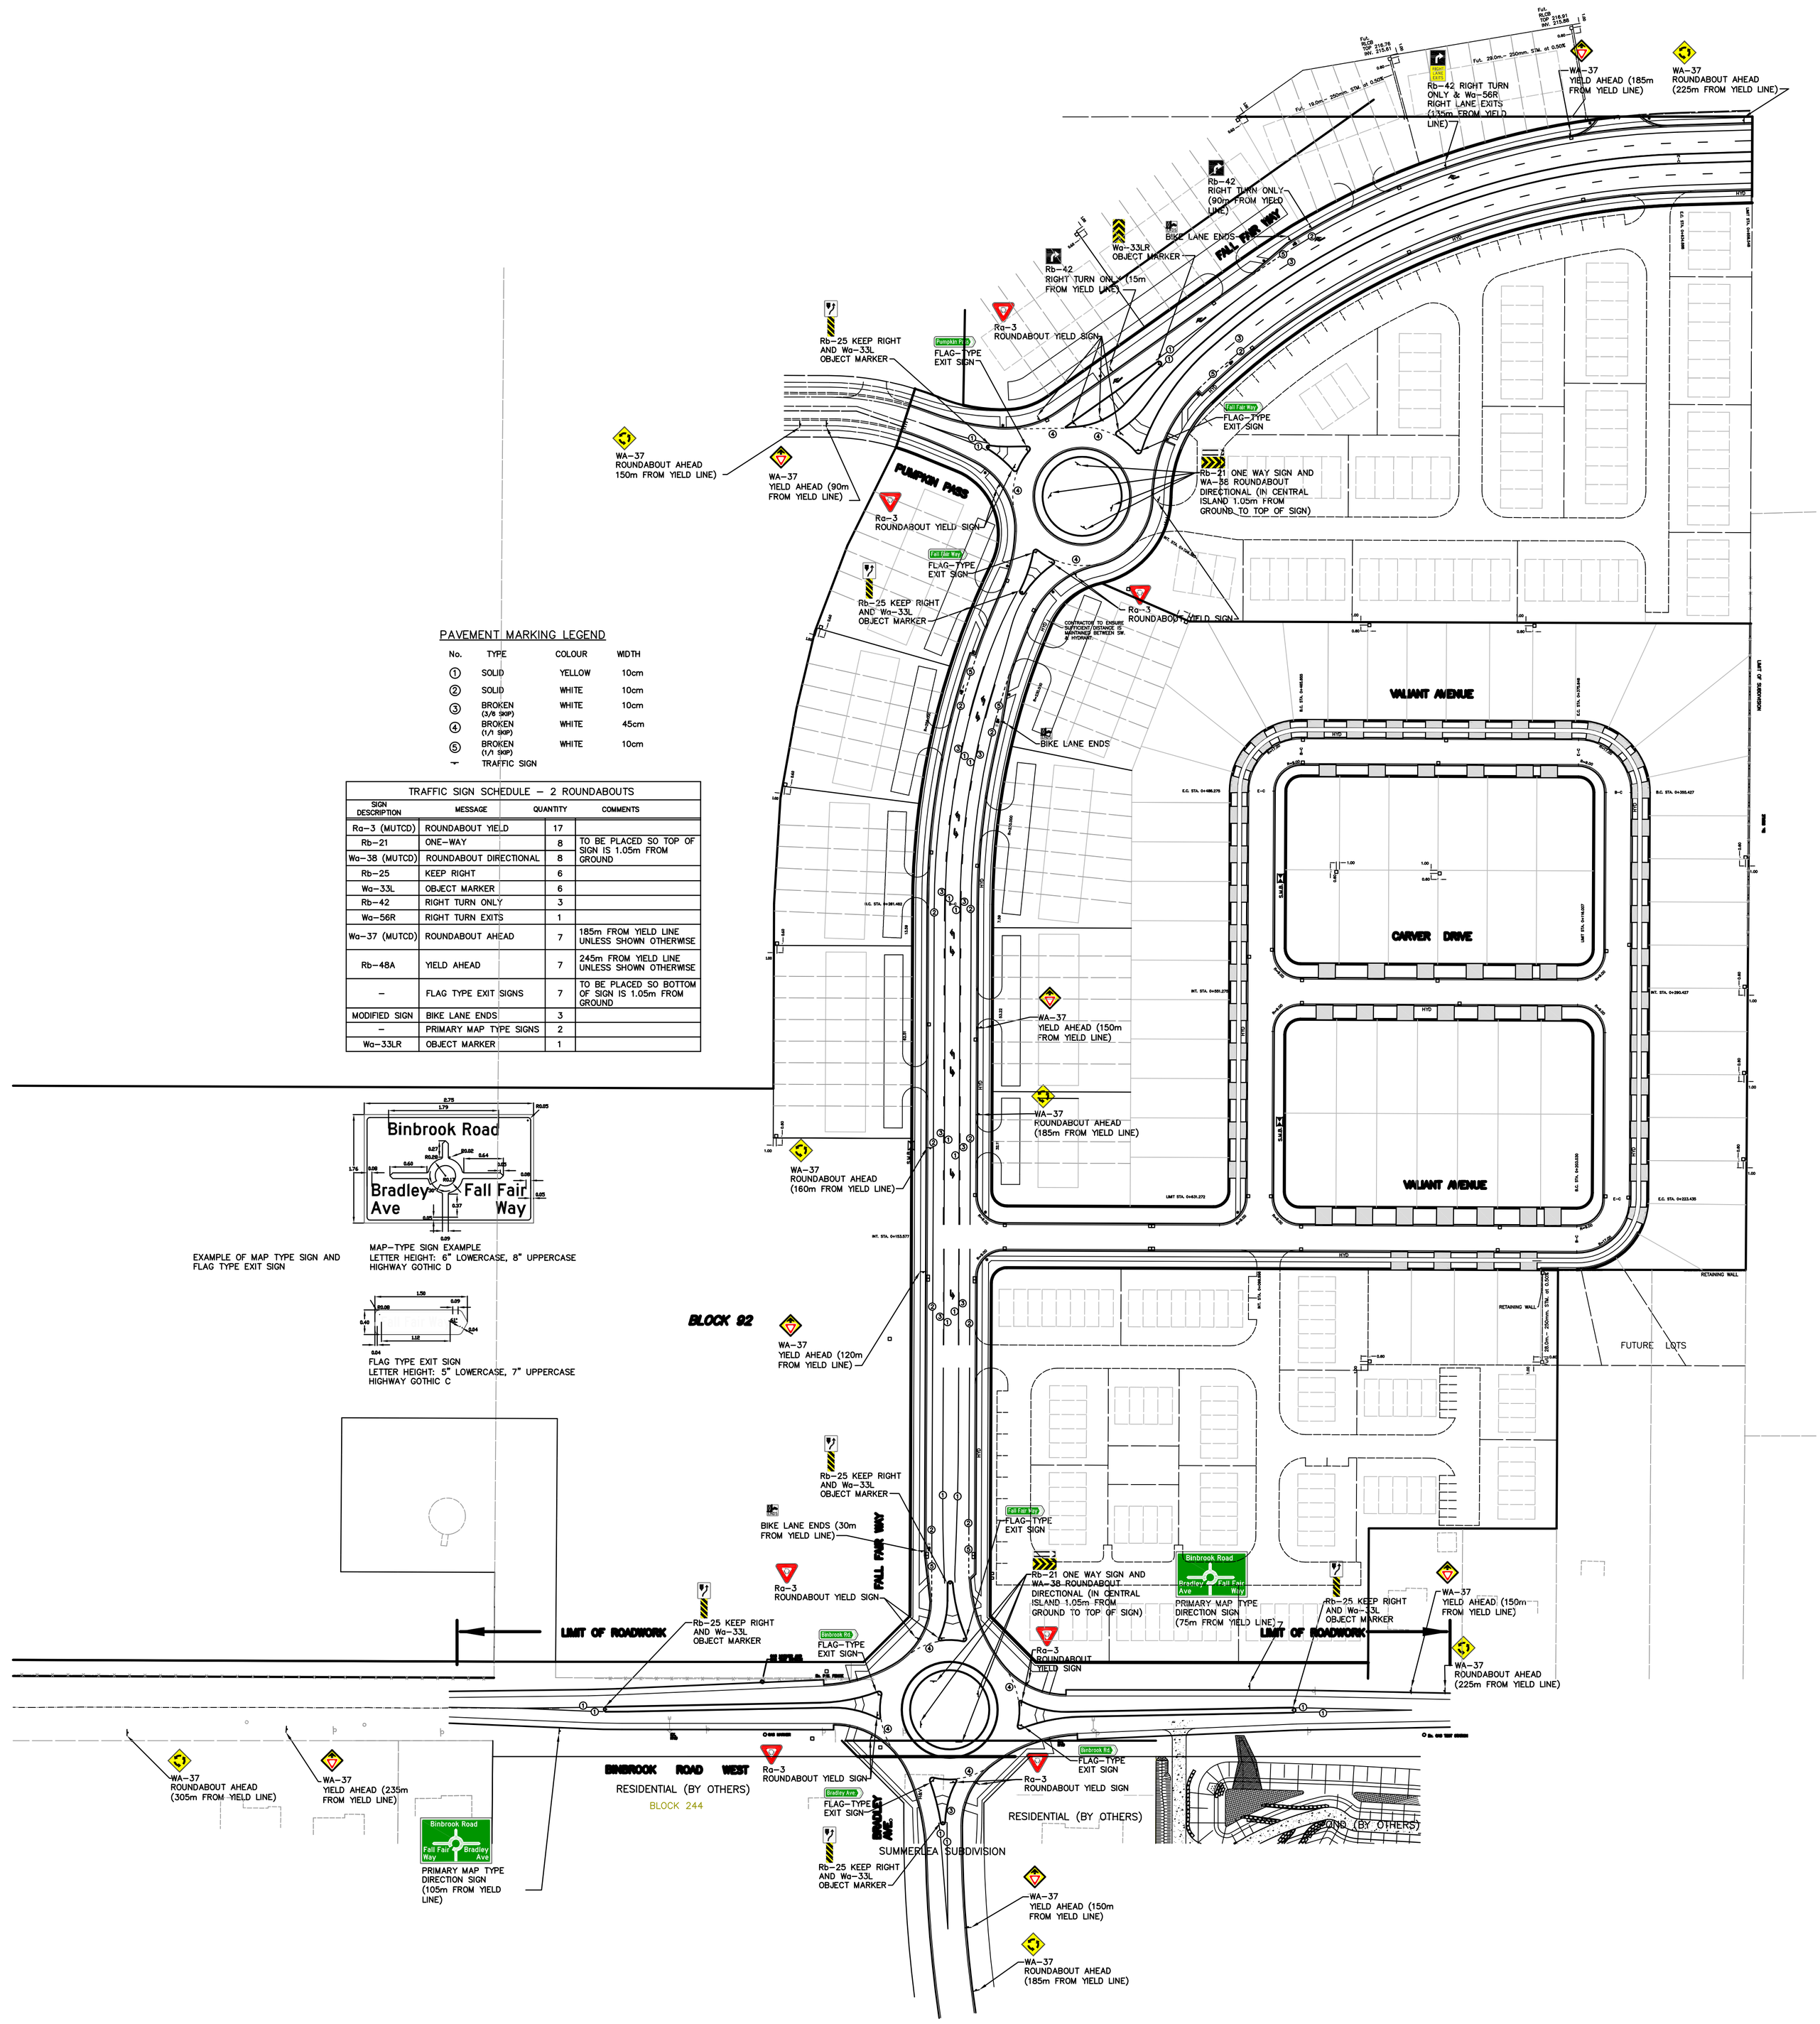

PAVEMENT MARKING LEGEND

No.	TYPE	COLOUR	WIDTH
1	SOLID	YELLOW	10cm
2	SOLID	WHITE	10cm
3	BROKEN (3/8 SKIP)	WHITE	10cm
4	BROKEN (1/1 SKIP)	WHITE	45cm
5	BROKEN (1/1 SKIP)	WHITE	10cm
	TRAFFIC SIGN		

TRAFFIC SIGN SCHEDULE – 2 ROUNDABOUTS

SIGN DESCRIPTION	MESSAGE	QUANTITY	COMMENTS
Ra-3 (MUTCD)	ROUNDABOUT YIELD	17	
Rb-21	ONE-WAY	8	TO BE PLACED SO TOP OF SIGN IS 1.05m FROM GROUND
Wa-38 (MUTCD)	ROUNDABOUT DIRECTIONAL	8	
Rb-25	KEEP RIGHT	6	
Wa-33L	OBJECT MARKER	6	
Rb-42	RIGHT TURN ONLY	3	
Wa-56R	RIGHT TURN EXITS	1	
Wa-37 (MUTCD)	ROUNDABOUT AHEAD	7	185m FROM YIELD LINE UNLESS SHOWN OTHERWISE
Rb-48A	YIELD AHEAD	7	245m FROM YIELD LINE UNLESS SHOWN OTHERWISE
–	FLAG TYPE EXIT SIGNS	7	TO BE PLACED SO BOTTOM OF SIGN IS 1.05m FROM GROUND
MODIFIED SIGN	BIKE LANE ENDS	3	
–	PRIMARY MAP TYPE SIGNS	2	
Wa-33LR	OBJECT MARKER	1	

EXAMPLE OF MAP TYPE SIGN AND FLAG TYPE EXIT SIGN

MAP-TYPE SIGN EXAMPLE
LETTER HEIGHT: 6" LOWERCASE, 8" UPPERCASE
HIGHWAY GOTHIC D

FLAG TYPE EXIT SIGN
LETTER HEIGHT: 5" LOWERCASE, 7" UPPERCASE
HIGHWAY GOTHIC C