
Conceptual Two-Lane Collector Road

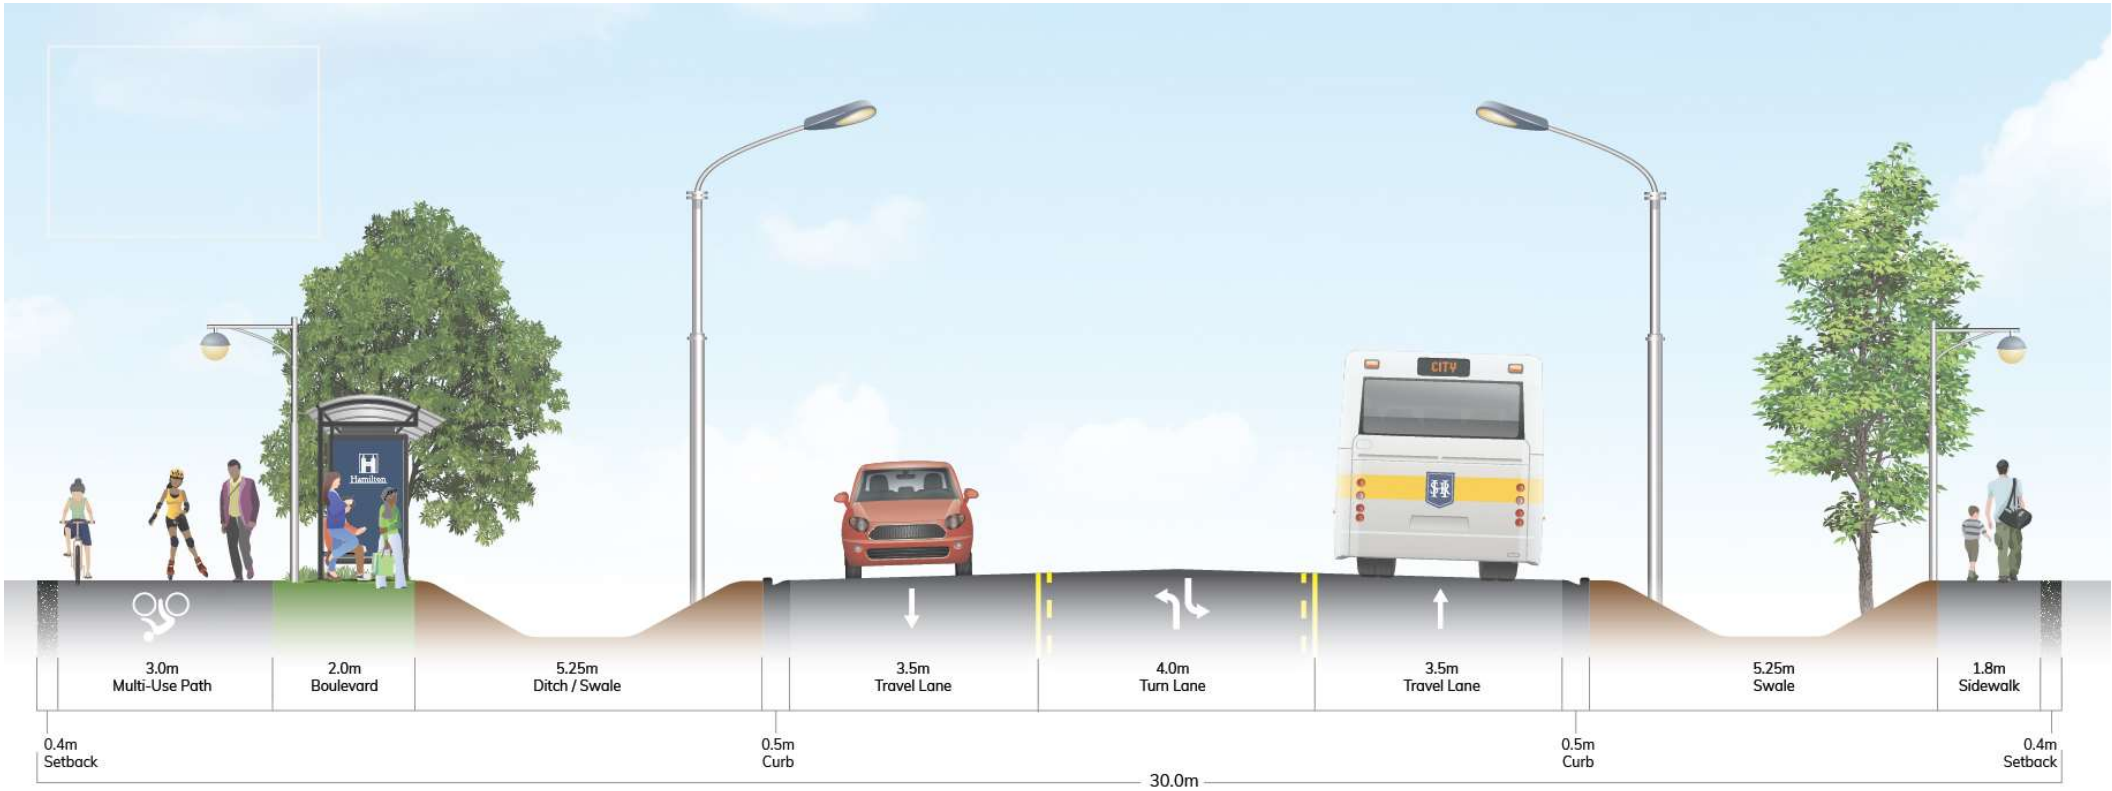

Reading Left to right this Conceptual Two-Lane Collector Road cross-section is comprised of the following elements: 0.4m Setback for utilities, 3.0m Multi-Use Path, 2m Boulevard with trees, light poles for lower lights, bus stop and grass, 5.25m ditch/swale with sloped sides and a higher light pole with lights for vehicles in the side closer to the asphalt (right), 0.5m curb, 3.5m travel lane, 4.0m Turn Lane, 3.5m Travel Lane, 0.5 Curb, 5.25 swale/ditch with light pole on left slope, and trees in right slope and light for pedestrians at the right edge, 1.8m sidewalk and 0.4m setback (utilities).

NOTE: The cross - section configuration is conceptual, context sensitive and, where applicable, subject to refinements through required phases 3 &4 Class EA studies or equivalent studies or as part of Planning Act development applications. All cross-section elements shall conform to the Complete Street Design Guidelines, City master plans, polices and standards, including street lighting, stormwater, landscaping, etc.