 
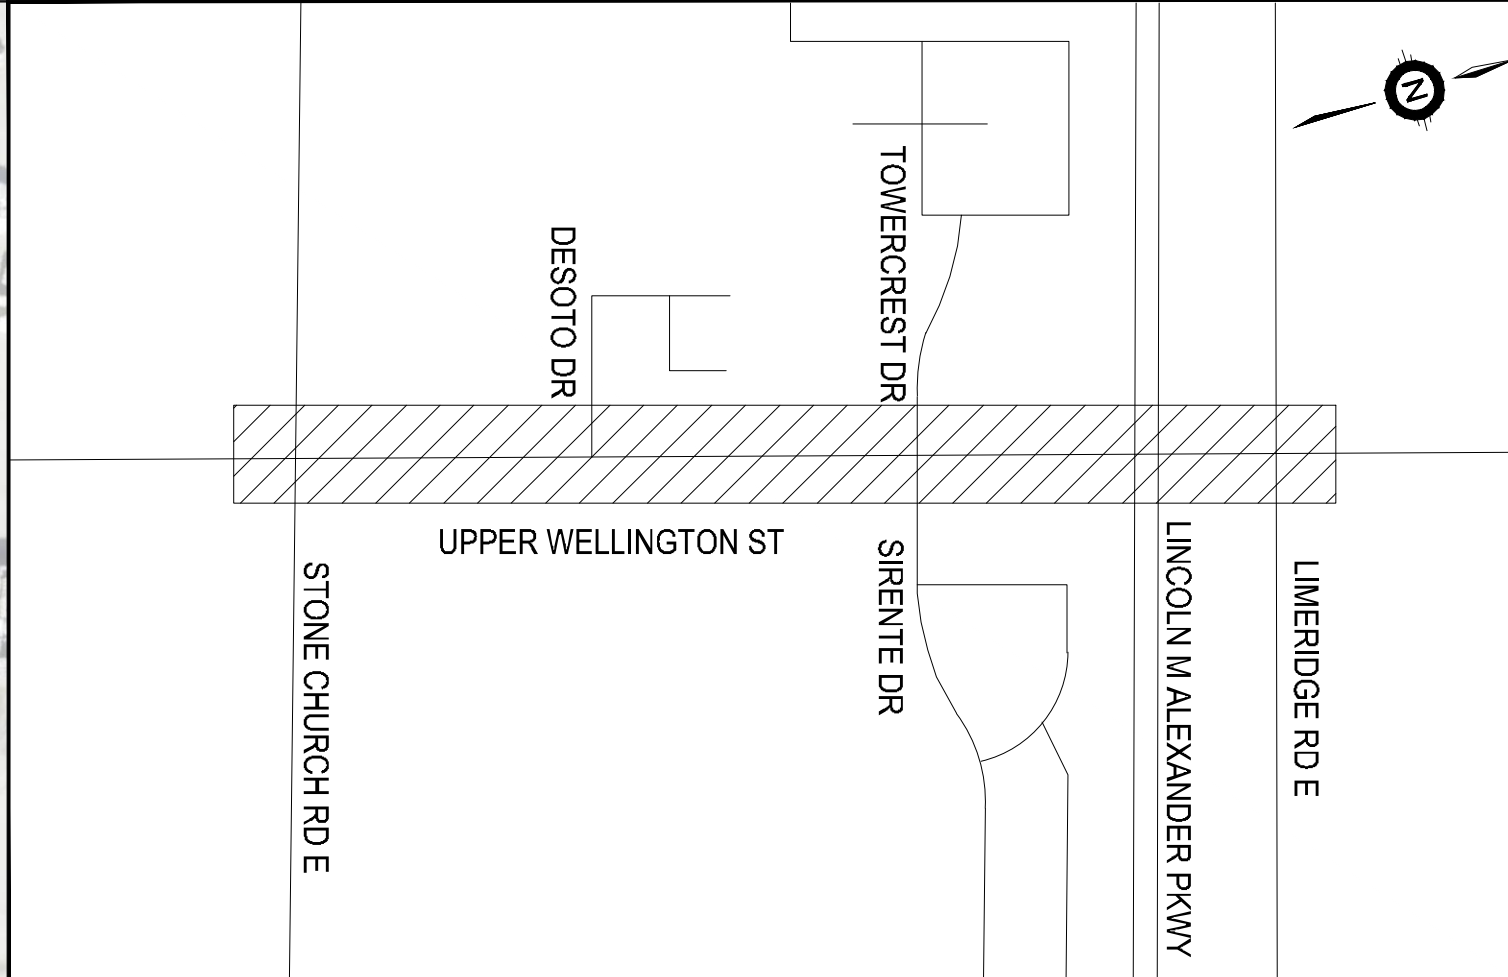
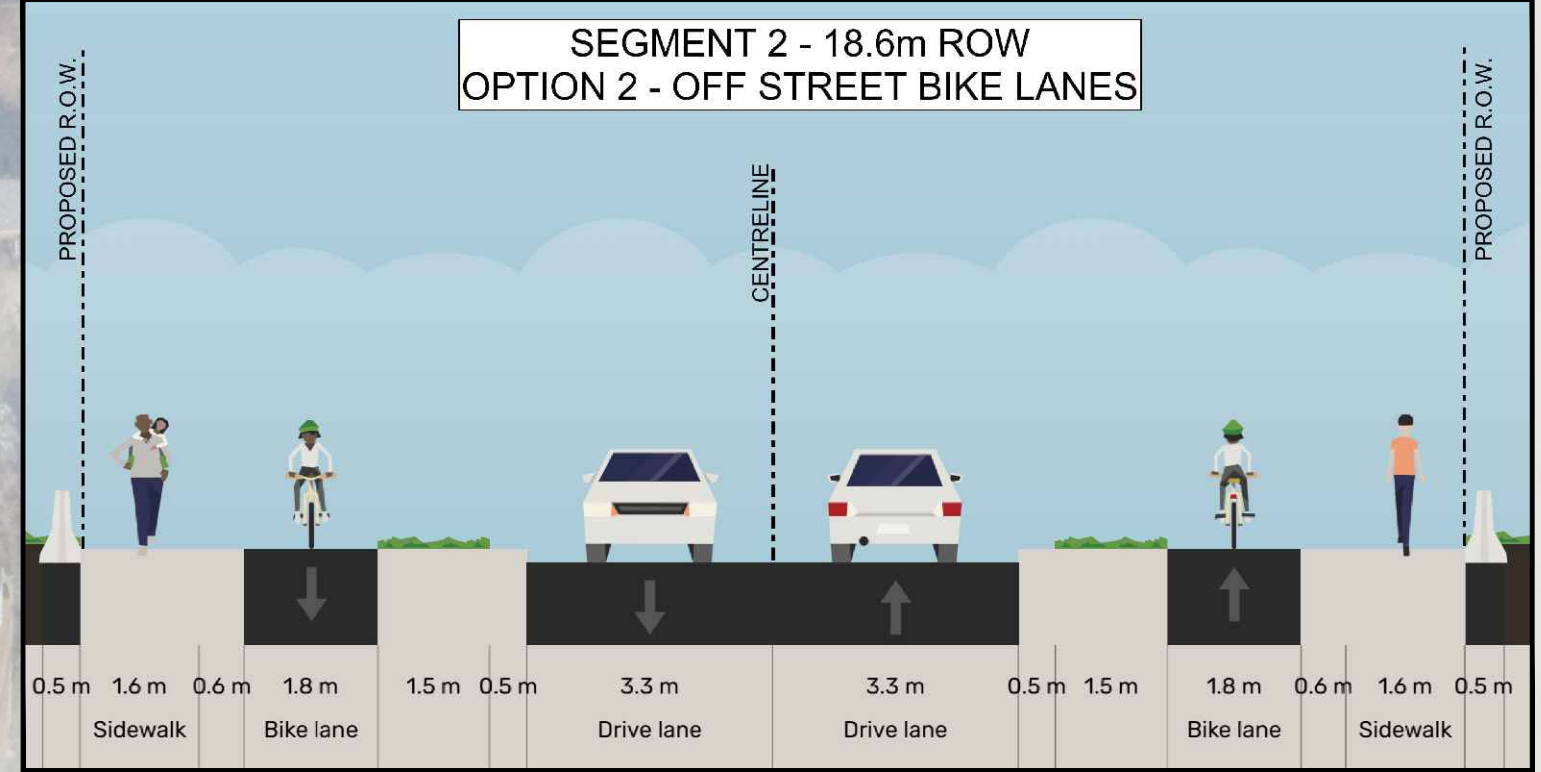
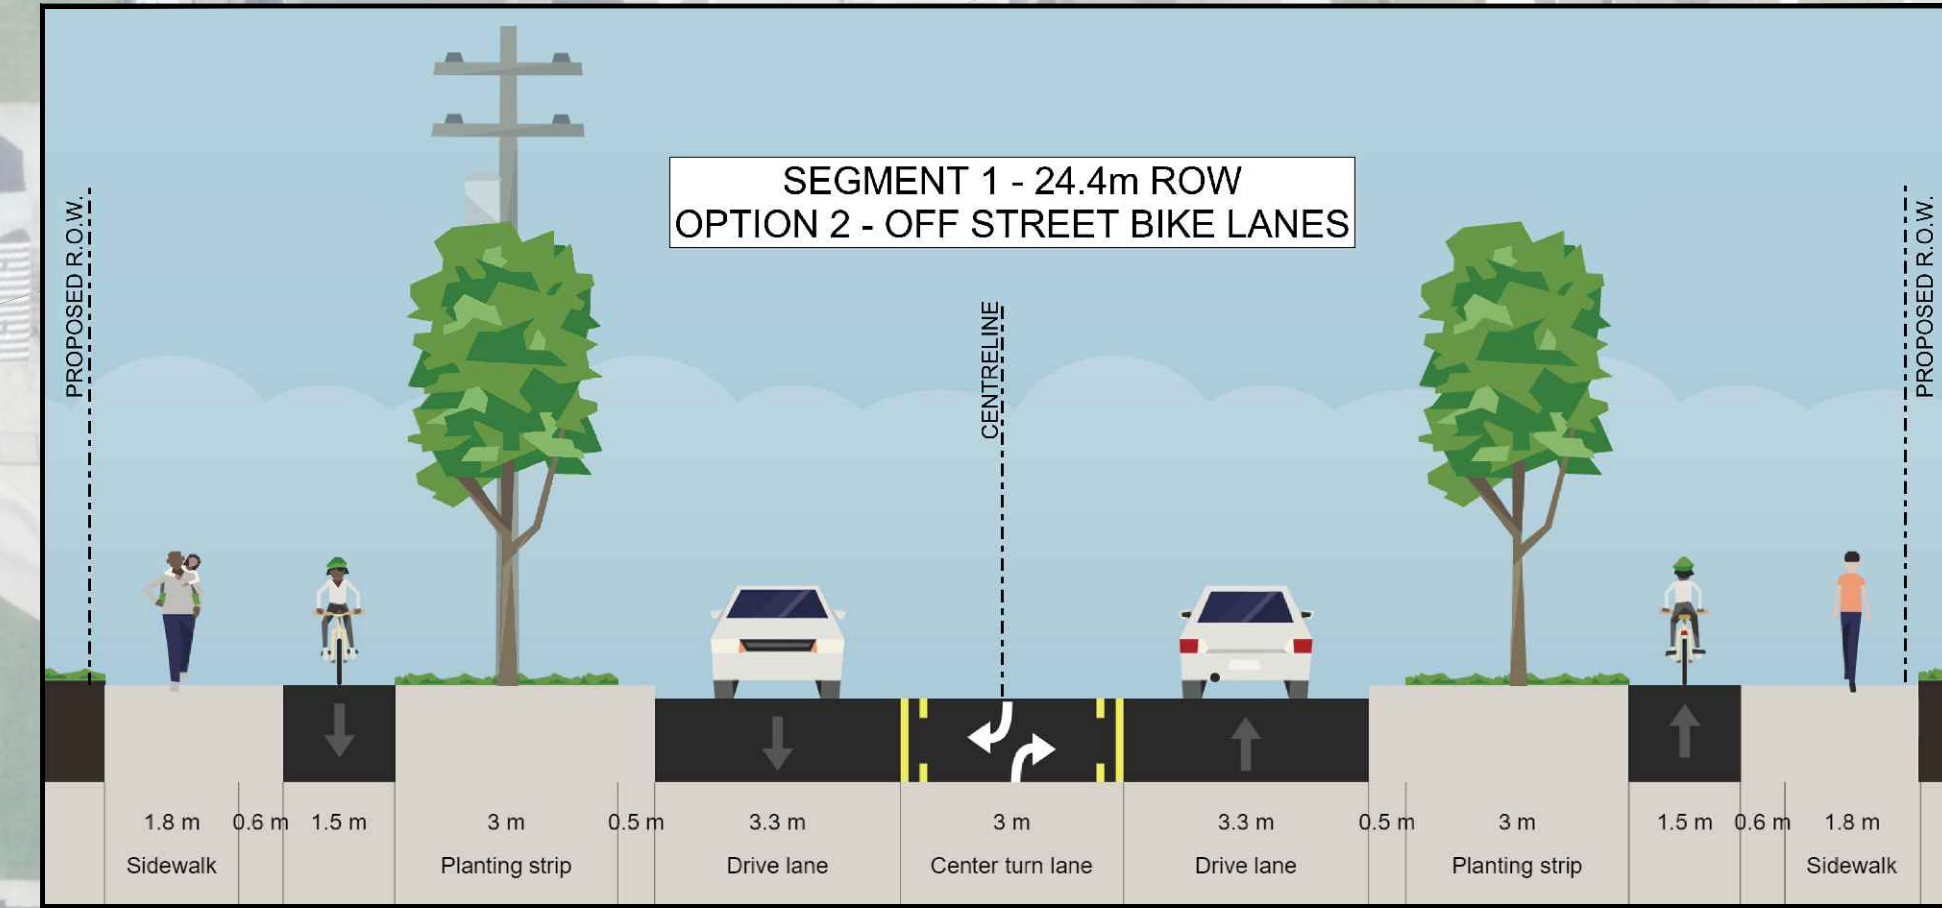
 

APPENDIX G

Road Design Options



Project: S:\PLANNING\DMSC\CAM20103037 Upper Wellington St EA\3.0 Drawings\3.0.03037 UPPER WELLINGTON_OPTION 2_Ren3.dwg
Printed By: mcmcmcm
Last Saved By: mcmcmcm
Printed: 2024-11-26
Last Saved: 2024-11-26



PLAN LEGEND			
	PROPOSED SIDEWALK		PROPOSED TREE REMOVAL
	PROPOSED PHYSICALLY SEPARATED BIKE LANE		PROPOSED PROPERTY TAKING
	PROPOSED CURB		EXISTING ROW LIMITS
	PROPOSED BOULEVARD		EXISTING UTILITY POLE
	PROPOSED ROAD		EXISTING UTILITY POLE TO BE RELOCATED
	PROPOSED BUFFER STRIP, CONCRETE		EXISTING SIGNALIZED INTERSECTION

UPPER WELLINGTON
CITY OF HAMILTON

OPTION 2
OFF STREET BIKE LANES

Scale 1:500
Consultant File No. IM20103037
Drawing No. 2